

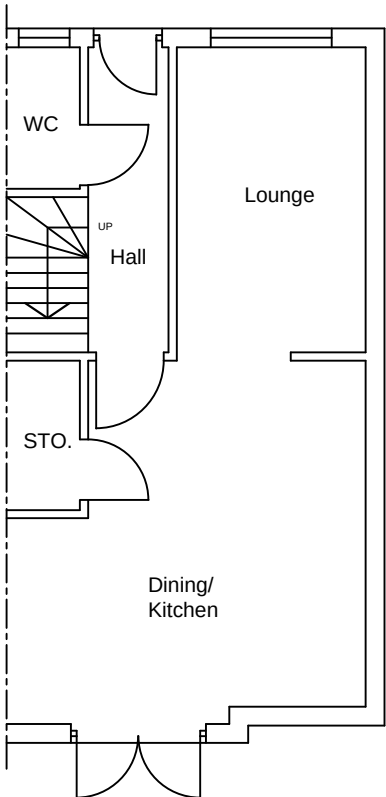
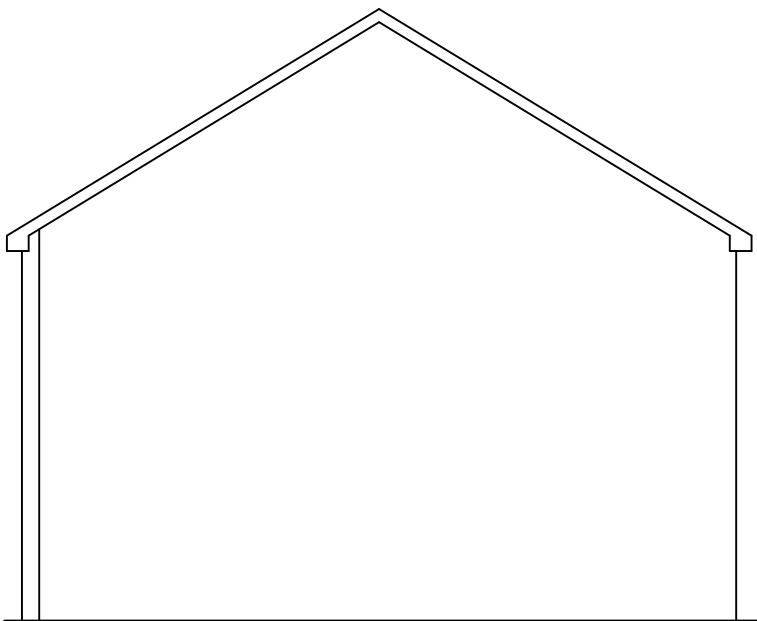
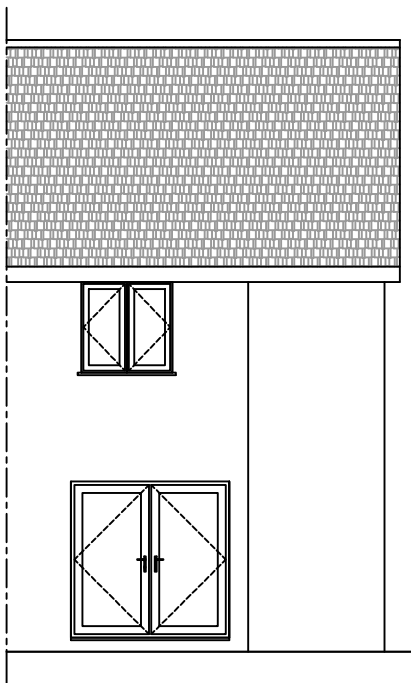


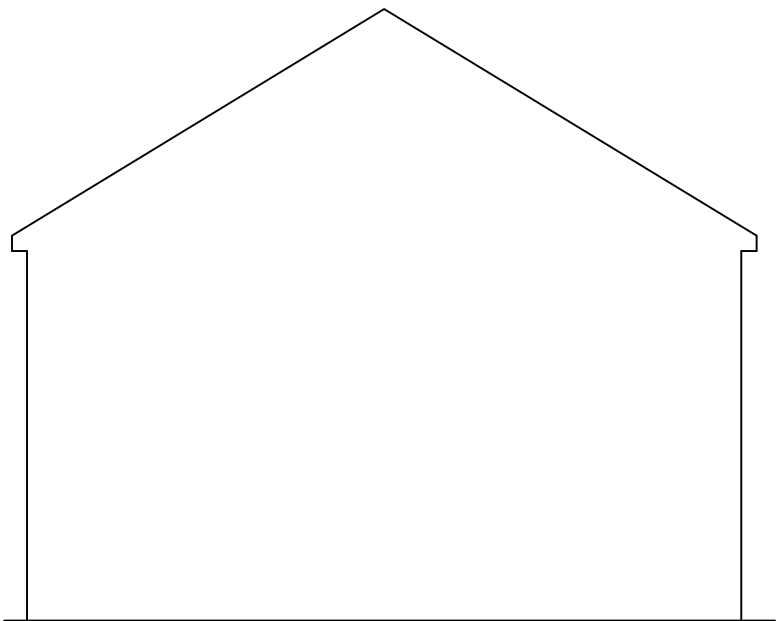

Notes:
Any drawings or plans depicted make no allowance for the provision of any tie bars within the roof of the proposed conservatory. This can only be determined once the roof is put into manufacture.

This drawing is the copyright of Anglian Home Improvements and must not be re-issued, loaned or copied without their consent.
All dimensions are in millimetres (mm) unless noted otherwise.
Do not use for base laying purposes

Produced on A3 paper

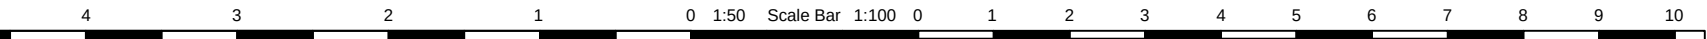

Rev.	Date	Description	Initials
 TELEPHONE: 0845 437 3600 FACSIMILE: 01603 480101			
Drawing title: Existing Plan and Elevations			
CONTRACT No. : 099/88749		Page 2 of 2	
Proposed: PVCu Crusader Conservatory at: 7 Fox Mews Tytherley Green Havant, Hampshire PO0 5FA			
For :..... Mr & Mrs Foster			
Drawers initials: RP		Scale : 1:100	Date: 20/01/16