


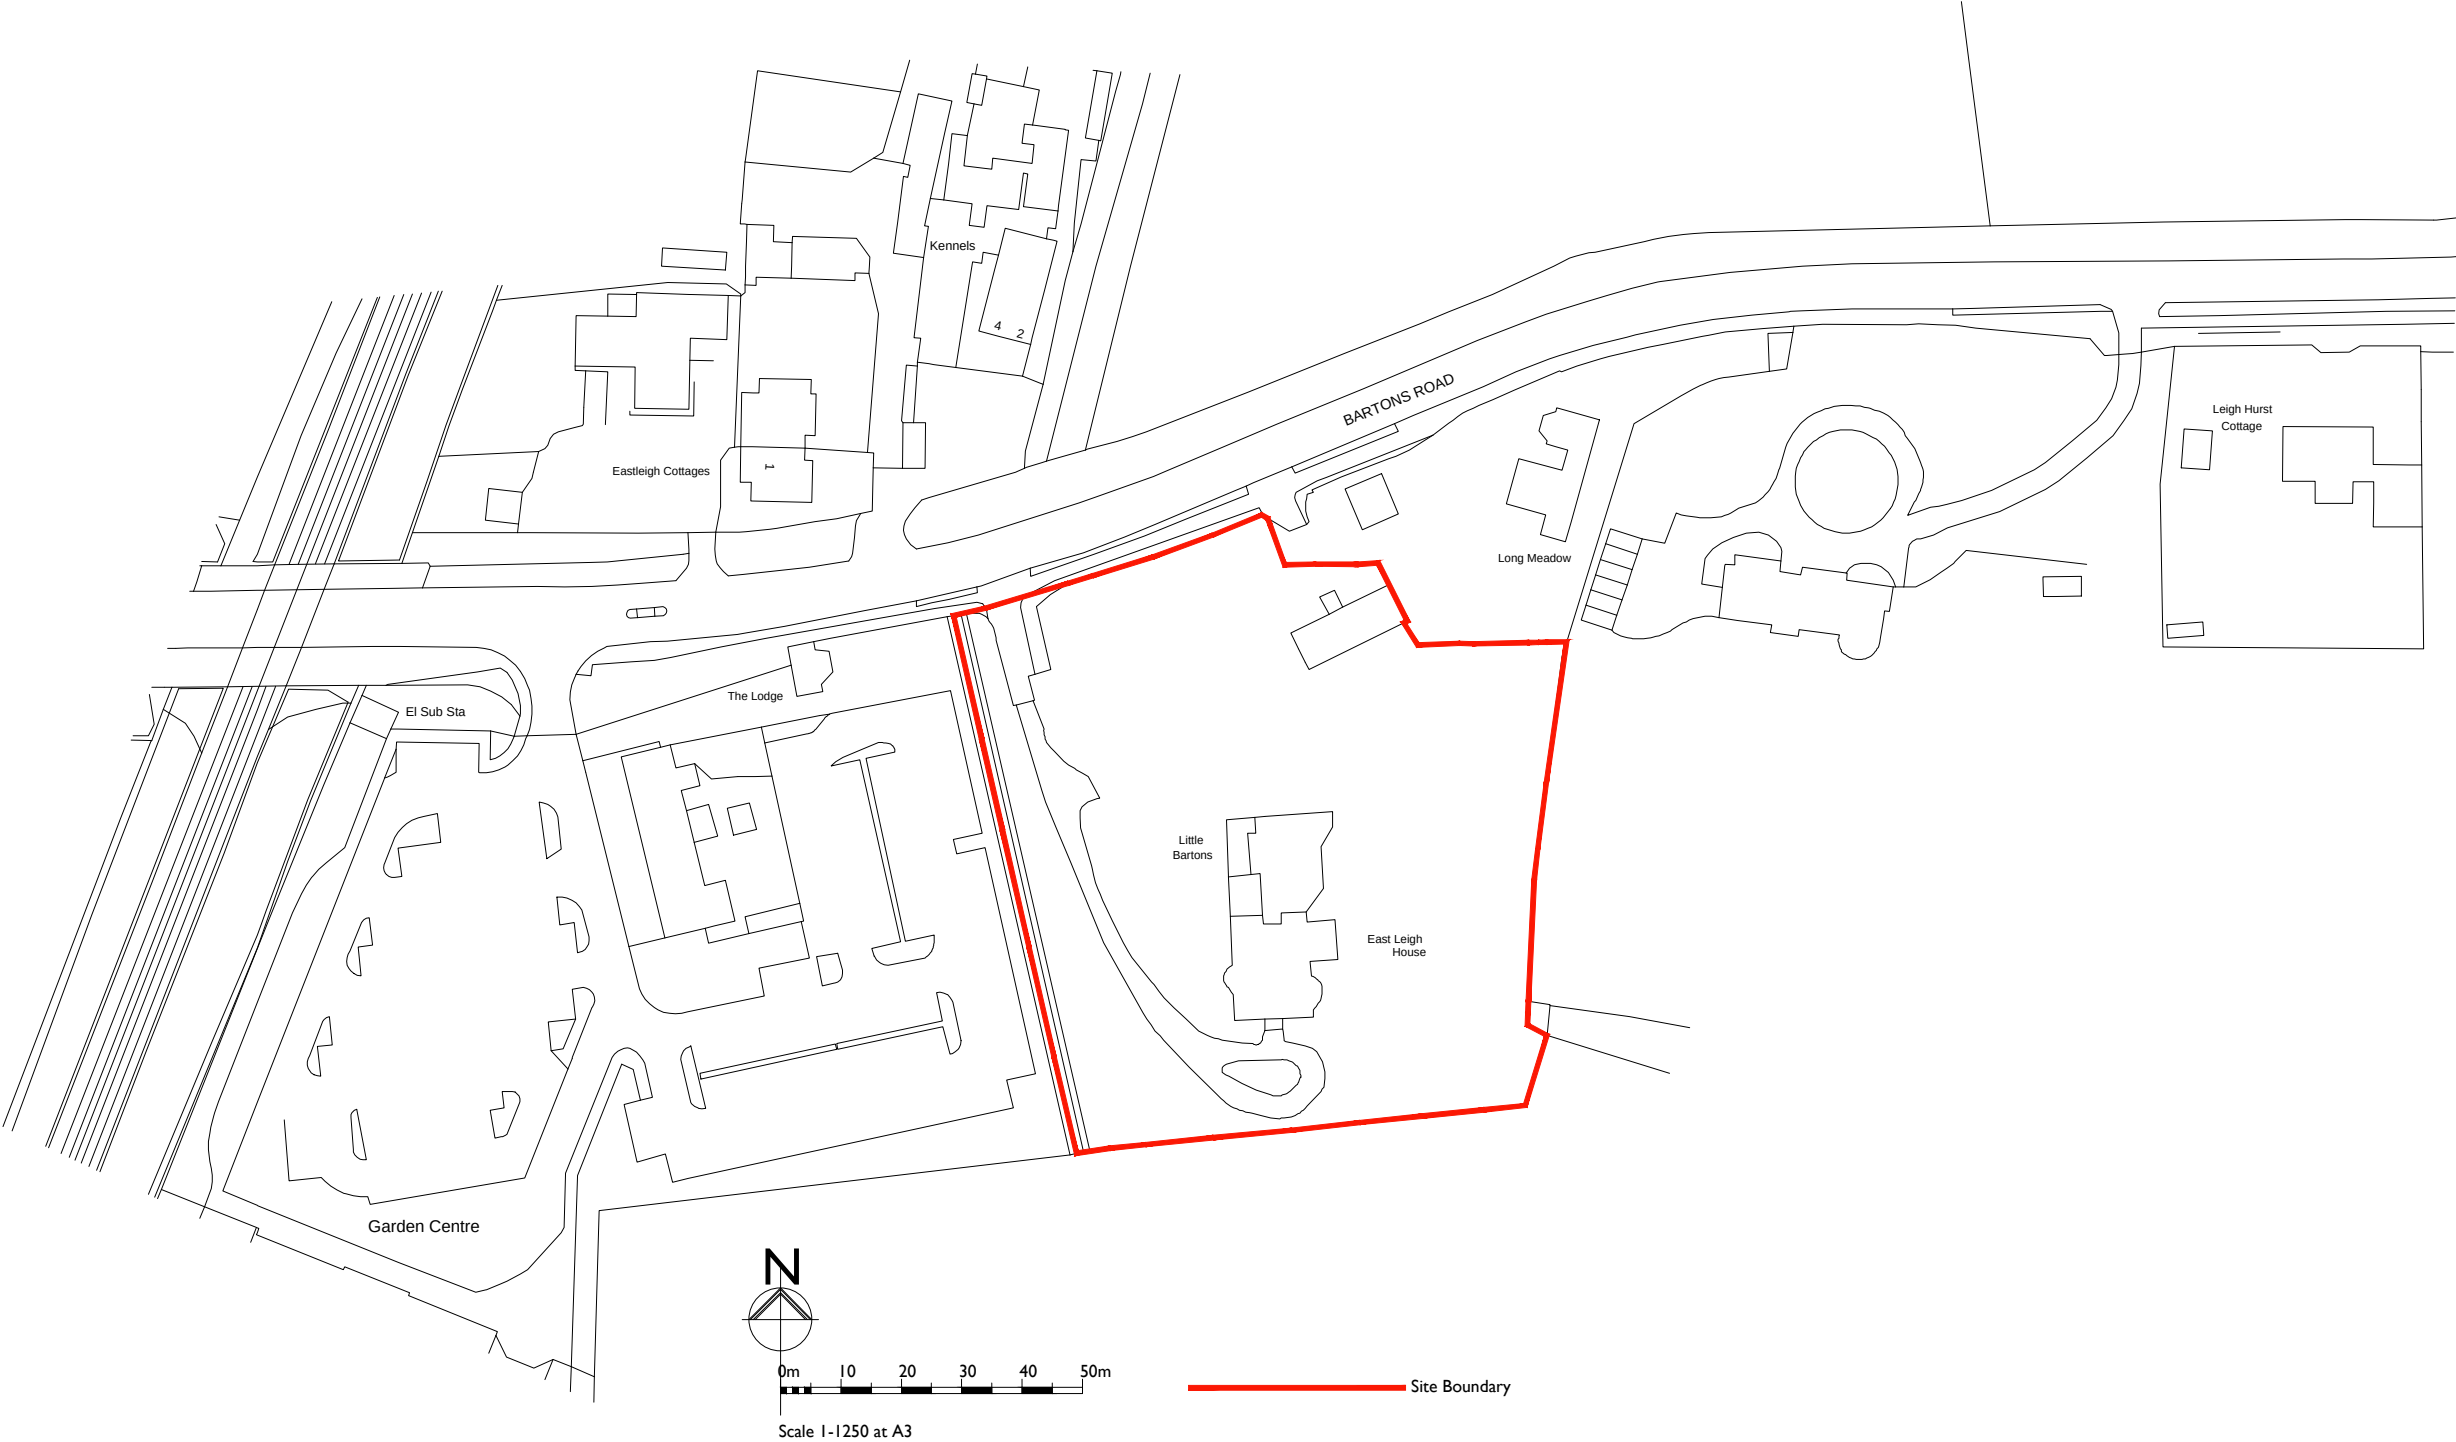

Location Plan

Ordnance Survey, (c) Crown Copyright 2015. All rights reserved. Licence number 100022432



PROJECT
East Leigh House
Bartons Road
Havant
Mildren Homes

Project type
Resident'l + Comer'al

Drawing classification

Work stage
Site Layout

SCALE
1:1250

SHEET SIZE
A3

SHEET No.
1 of 1

DRAWN

CHKD

DATE

CAD FILE

DRAWING TITLE
Location Plan

Detail Planning

The Studio, Unit 17, Vicarage Farm, Winchester Road,
Fairoak, Hampshire. SO50 7HD
023 8069 7010
enquiries@urbanpulsedesign.co.uk www.urbanpulsedesign.co.uk