

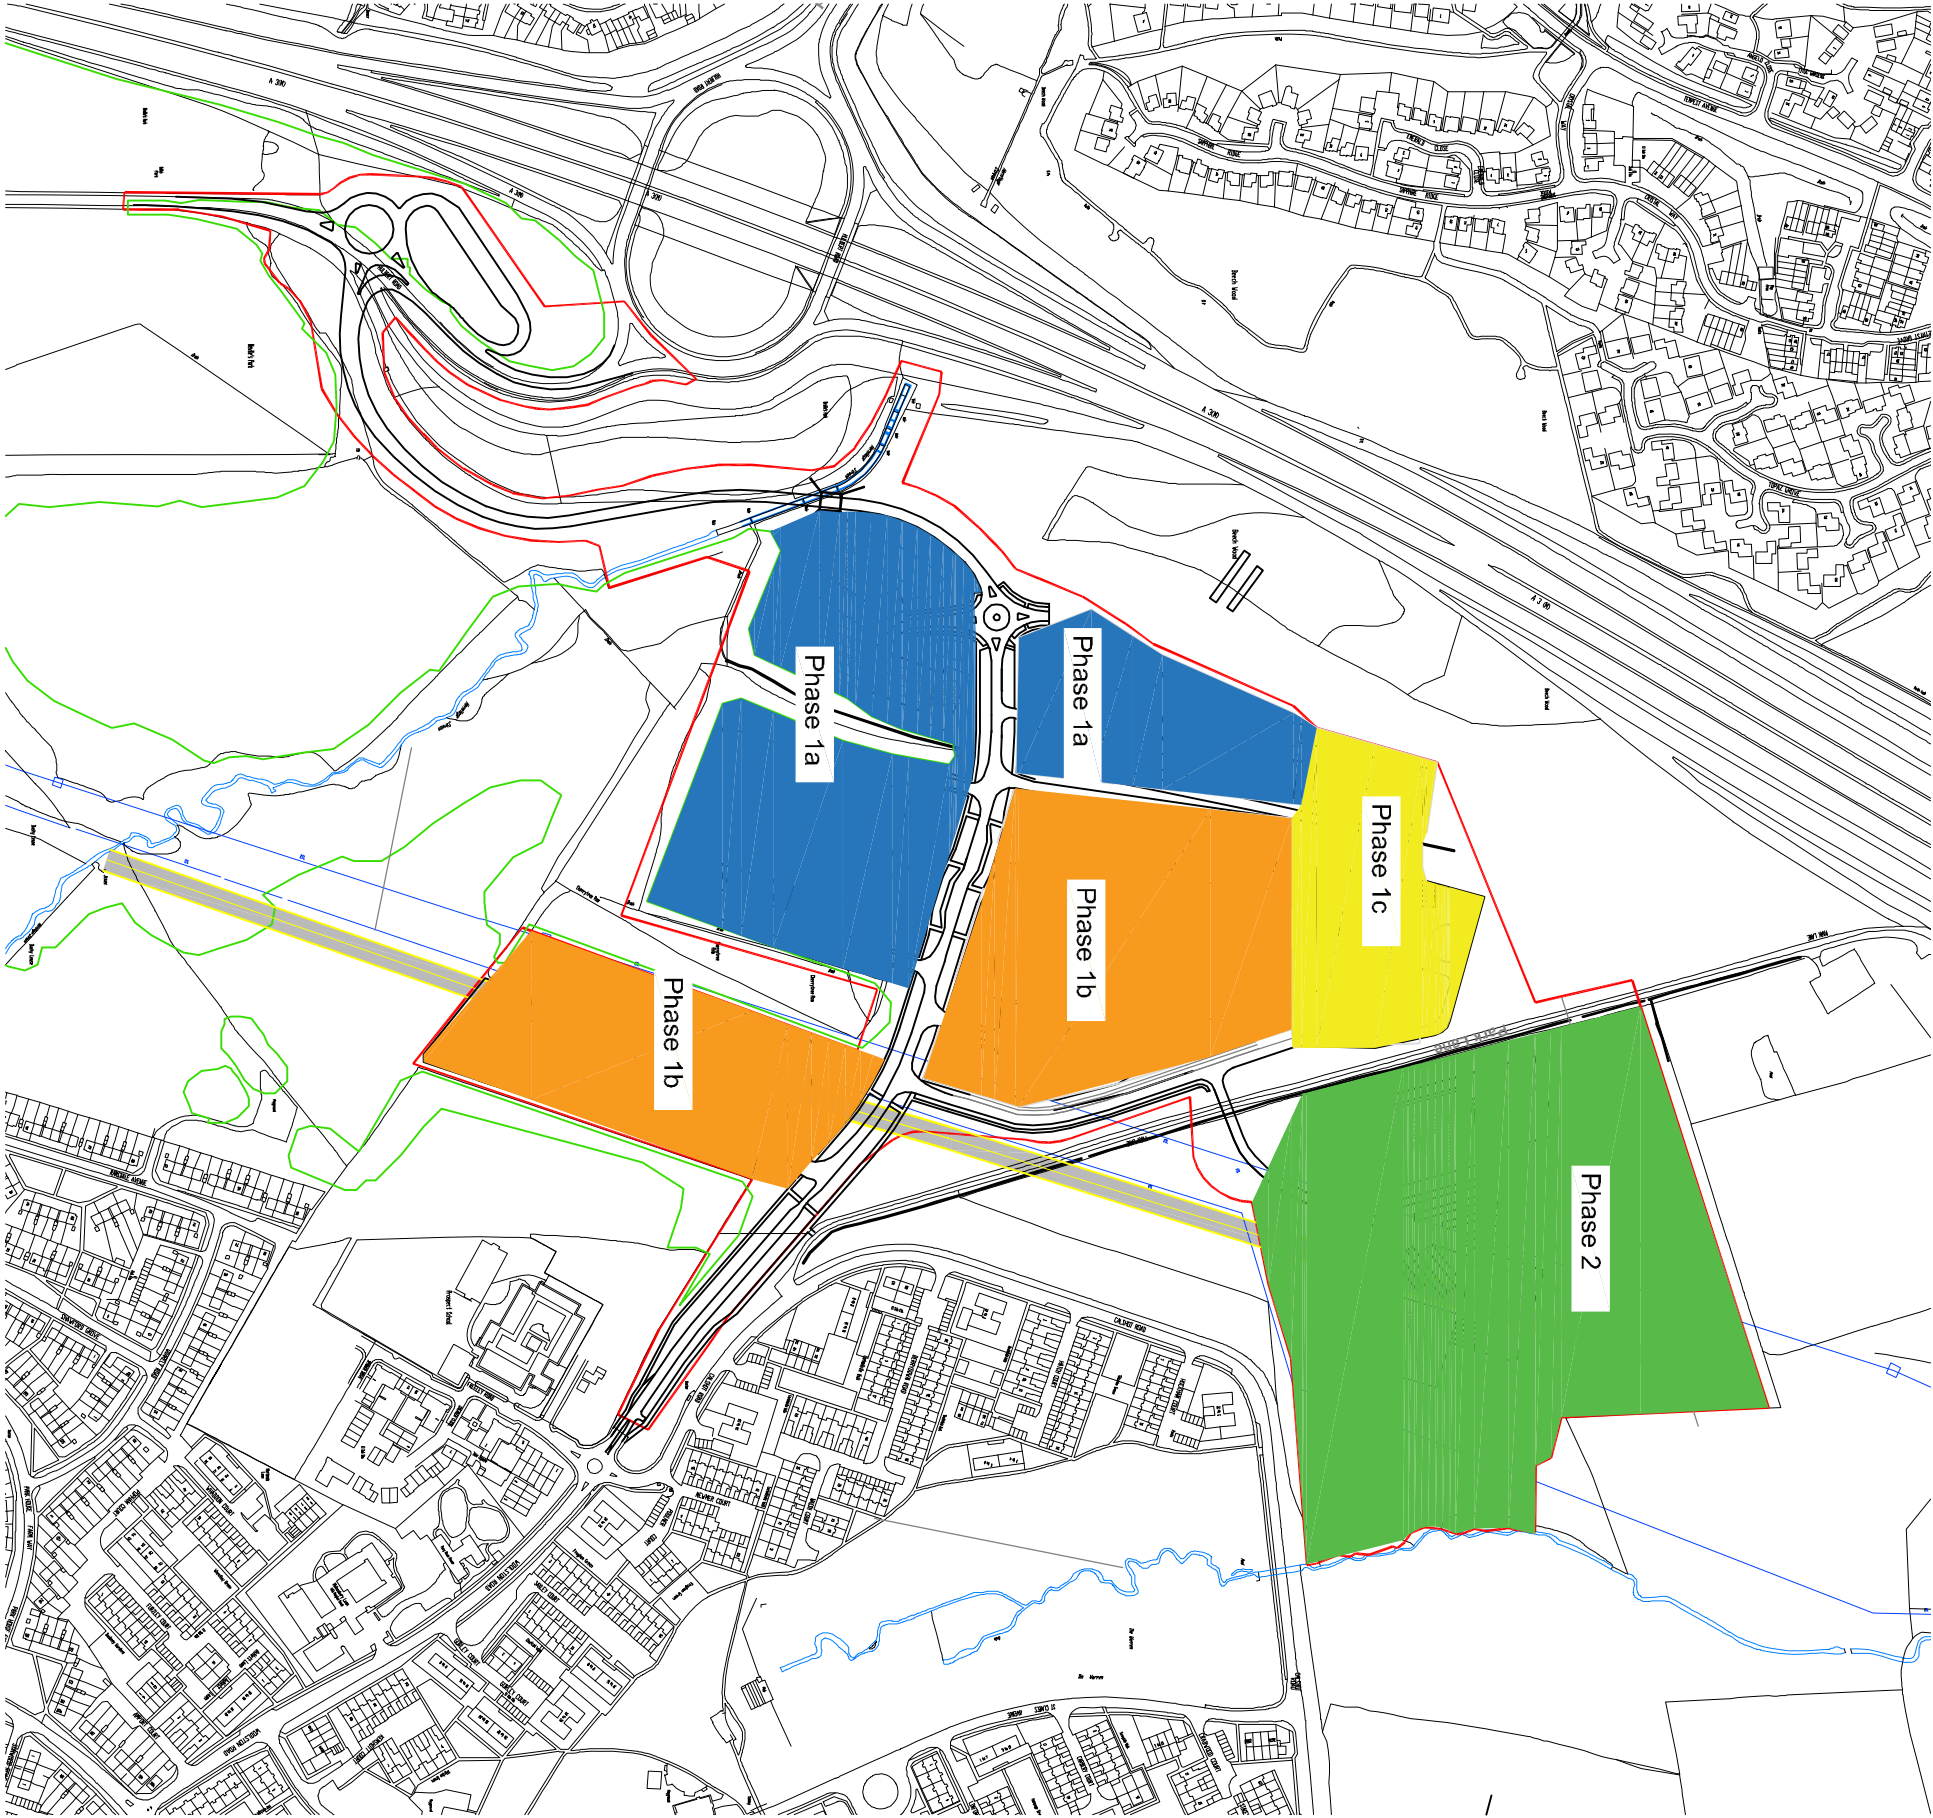


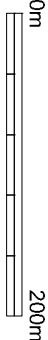

Key

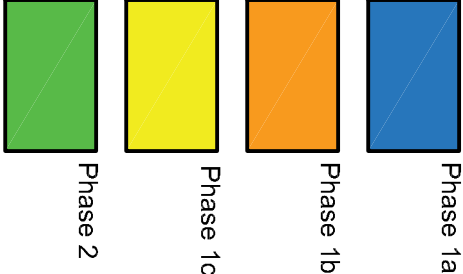

1	24.6.15	EU	AG	Amendment to graphics.
rev.	date	by	chk	notes

Do not scale from this drawing. Figure dimensions only to be taken from this drawing. All dimensions to be checked on site. The original version of this drawing was produced in colour - monochrome copies should not be relied upon to accurately reflect all drawing elements.

drawing notes				
purpose of issue	Planning			
project	Dunsbury Hill Farm			
drawing title	Phasing Plan (based on indicative masterplan)			
drawing no.	1569-1010			Rev 1
scale	1:5000 @ A3	date	1.05.15	drawn by KB checked by AG

terrafirma
LANDSCAPE ARCHITECTS

Address: Cedar Court, 5 College Street, Peterfield, Hampshire GU31 4AE
Tel: +44 (0) 1730 262 040 Fax: +44 (0) 1730 262 050
Web: www.terrafirmaconsultancy.com © Copyright reserved.