


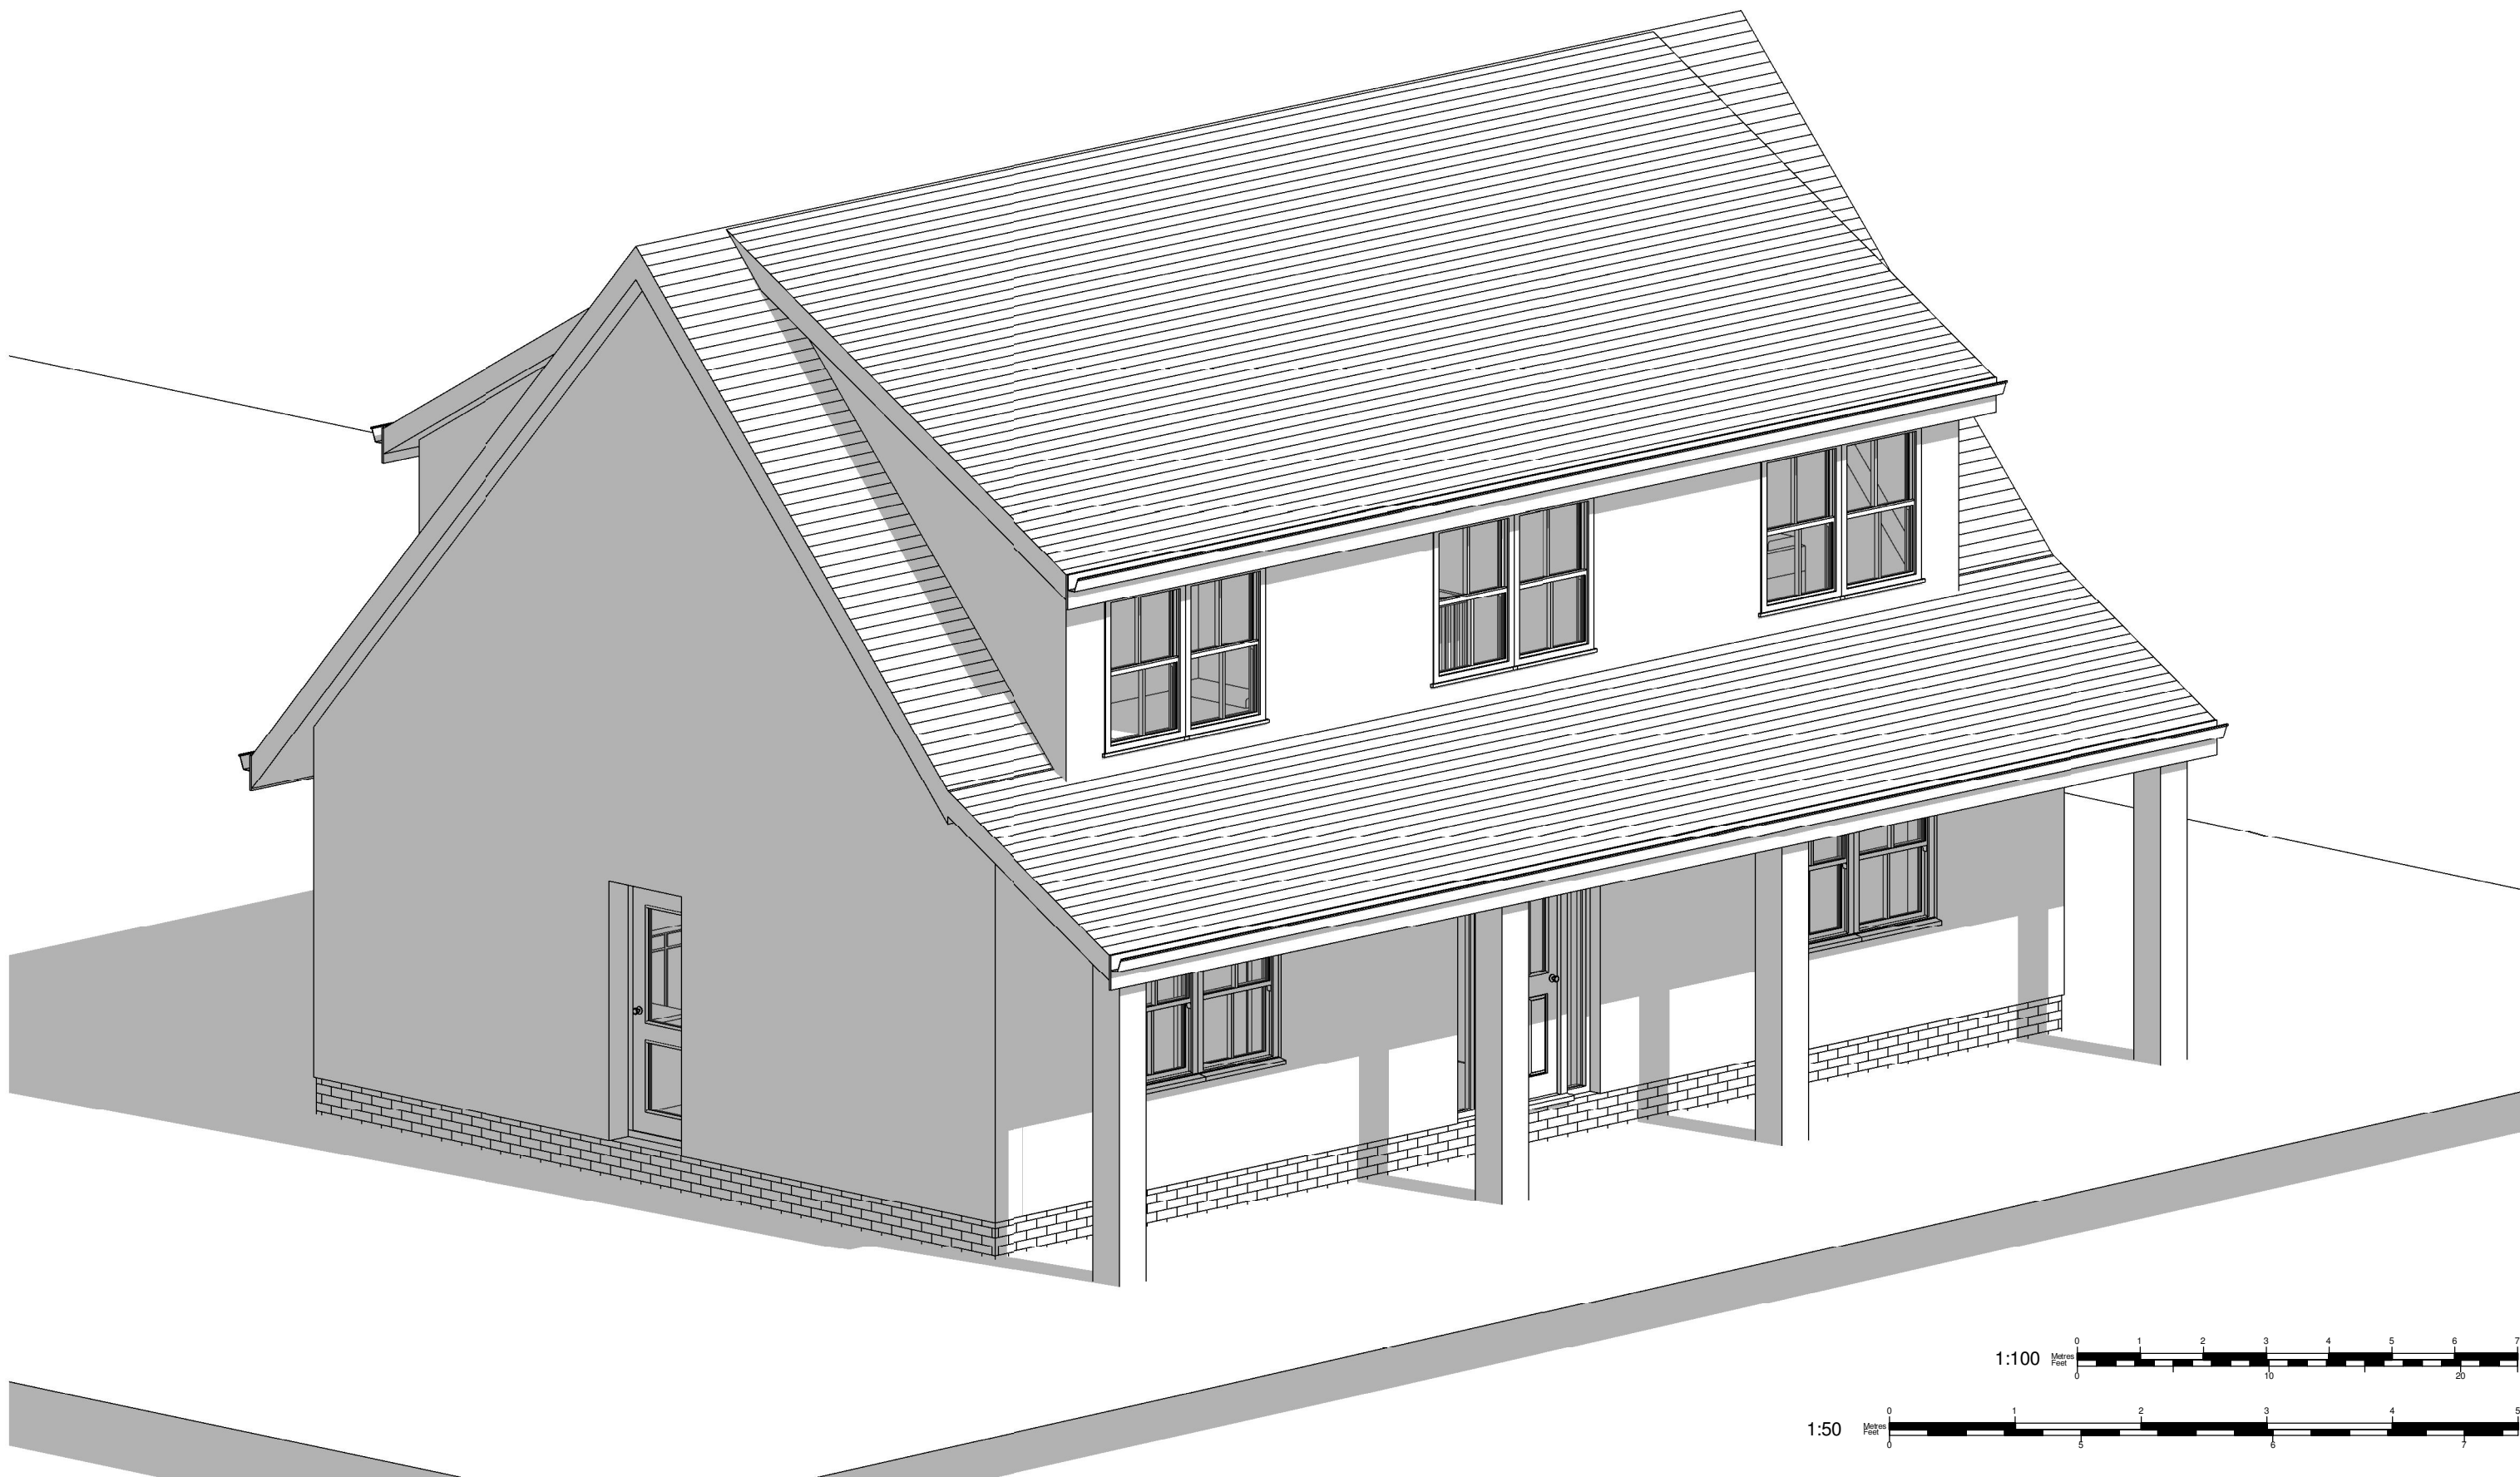

Your Home Plans

Tel: 0800 6127 664
www.yourhomeplans.co.uk

These drawings are for approval purposes. Materials and products should not be ordered based on dimensions of drawings as errors may occur along existing building lines. All measurements are to be checked on site.

Mr & Mrs Farmer
53 Southwood Road
Hayling Island
Hampshire
PO11 9PT

Exterior

Project number	53SOU-14
Date	30th September 2014
Drawn by	June Grinstead
Checked by	Checker

A103

Scale