



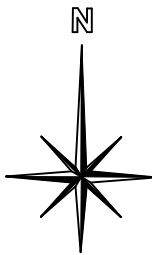

PROPOSED SITE LAYOUT
SCALE 1:200

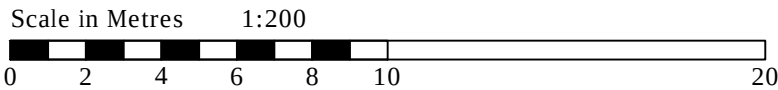

APPENDIX 3 - TREE PROTECTION PLAN

- RPA in meters radially from the centre of the stem
- Area of supervised excavation
- Protective barriers
- Area of ground protection
- CEZ** Construction exclusion zone

NOTES: The design and construction of this project shall be in accordance with the current Building Regulations & NHBC Standards. These notes & drawings have been prepared solely for the purpose of Planning & Building Regulation approval. Do not scale from this drawing unless for Planning purposes. All dimensions to be checked on-site and any alterations to be approved by the Architect and/or client prior to any work commencing. Ordnance Survey Licence No: 100047591 This drawing to be copyright and to be read in conjunction with all other drawings	Ammendments:	Key:	Client Name & Address: Mr & Mrs N Gardner 143A Stakes Road Waterlooville PO7 5PL	Project Address: 143A Stakes Road Waterlooville PO7 5PL	Drawing Details: PLANNING DRAWING Proposed Site Layout - Landscaping Project No: 820 Drawing No: 3 Rev No: Scale: 1:200 @ A2 Drawn: BWH Date: 06/03/15	B H ARCHITECTURE Ltd Heath Cottage Newlands Lane Purbrook Waterlooville Hants PO7 5SQ Tel: 023 9223 2322 Mob: 07747 771808 E-mail:bernard@bernardharding.com
---	-------------------------	-----------------	--	---	--	--