
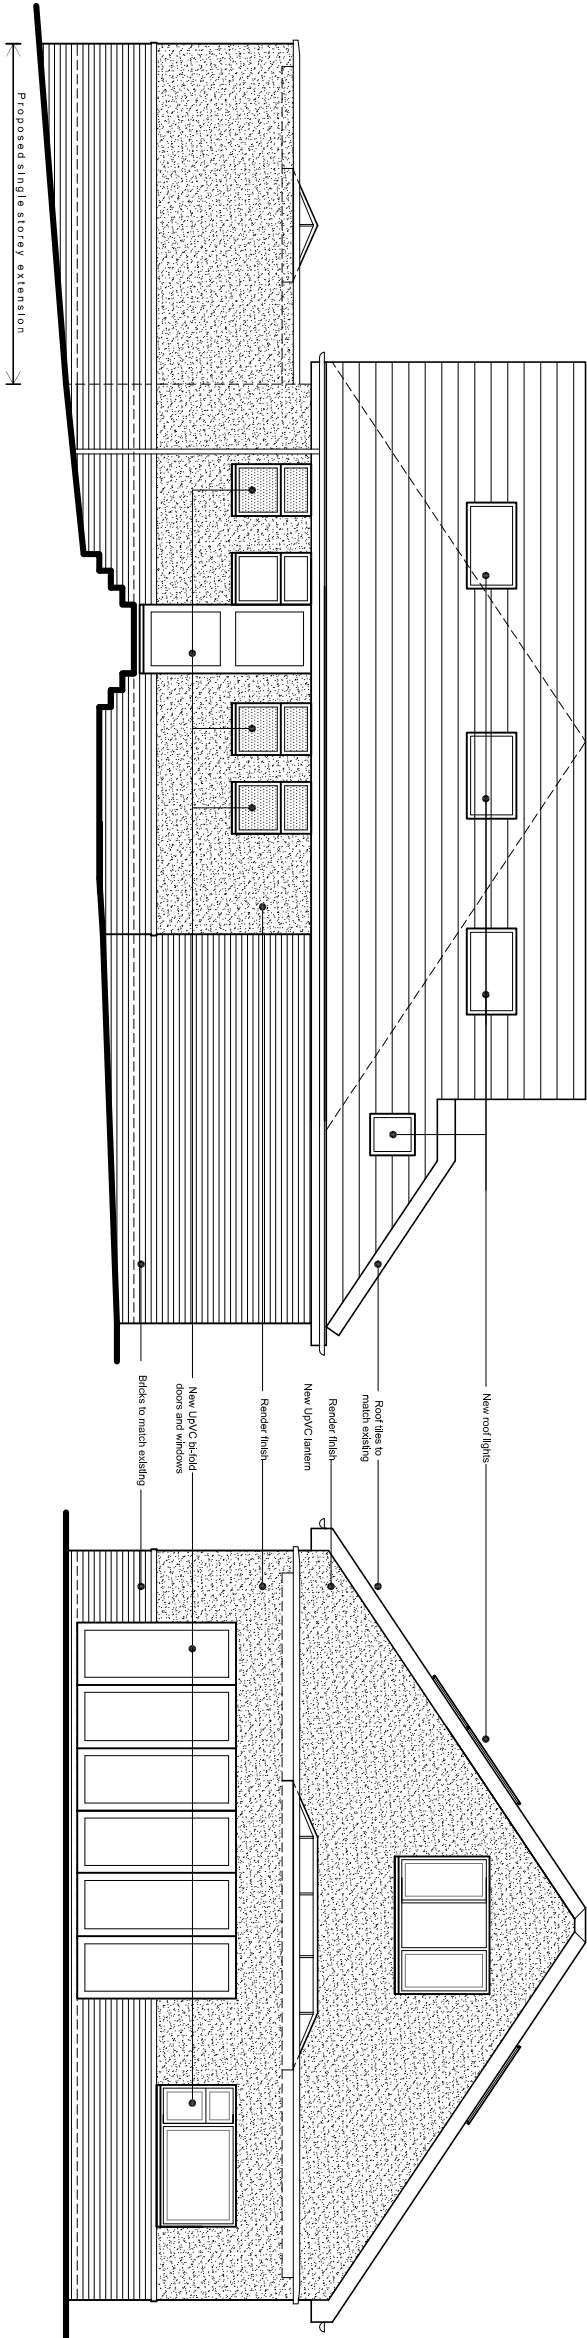


NOTES:


Dimensions to be checked on site before commencing work. Any discrepancies shall be reported to the architect immediately.

Do not scale from these drawings except for planning purposes. Use figured dimensions only.

Where applicable this drawing is to be read in conjunction with other consultants' drawings.

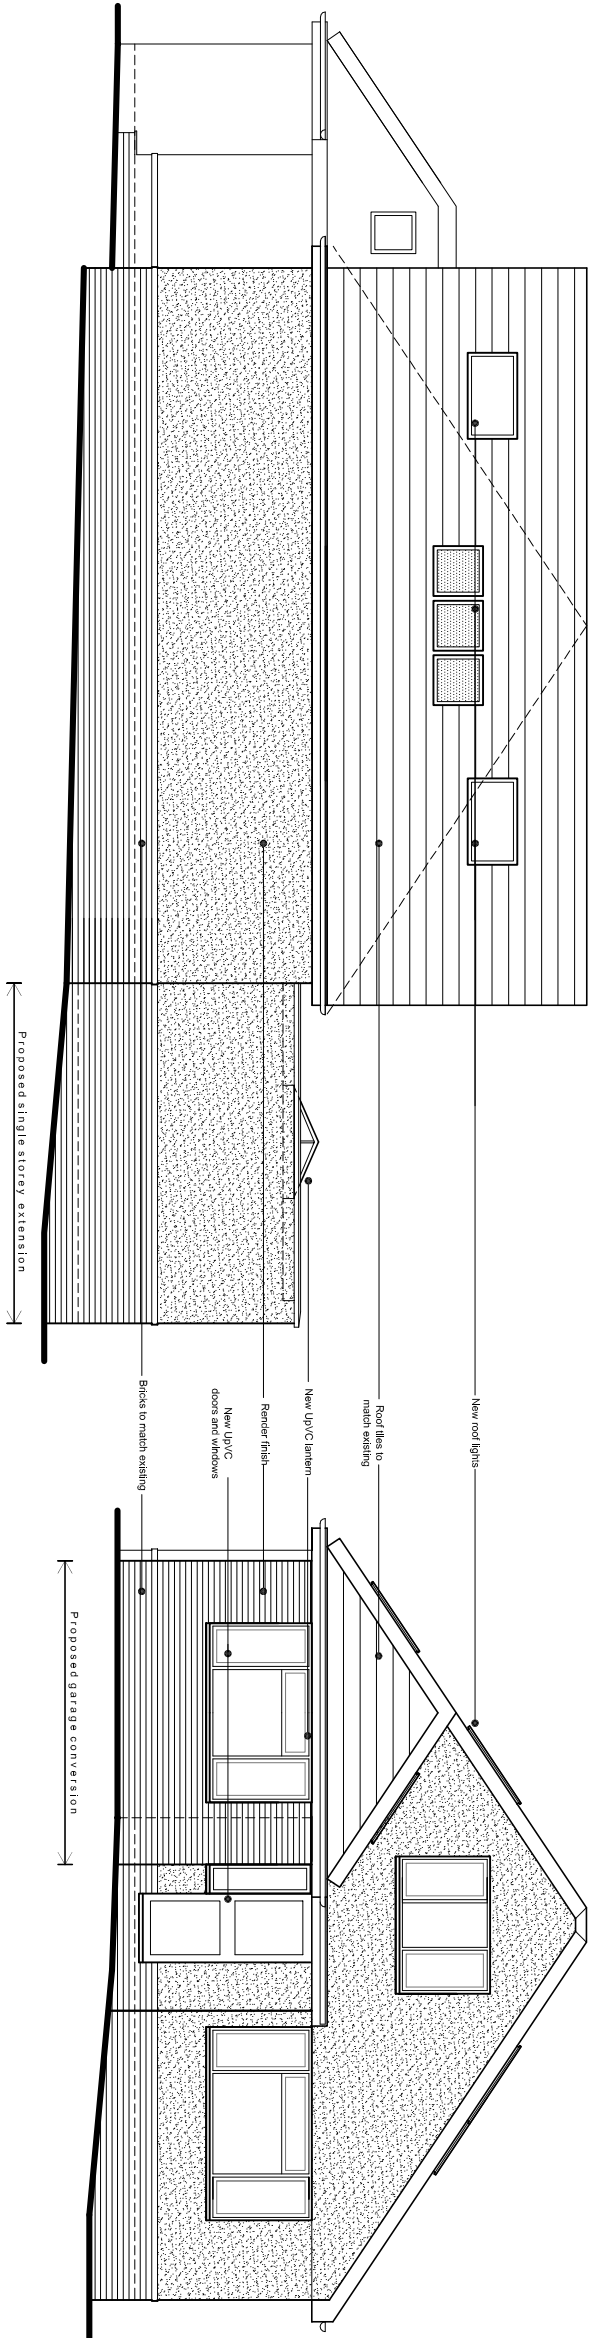

Proposed elevations scale 1:100

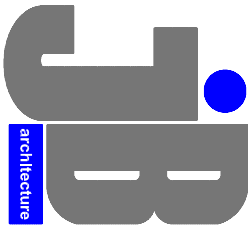

JIMMY BESSANT ARCHITECTURE
TEL: 01243 373620 M: 07769904282
E: jimmy@jb-architecture.co.uk
Web: www.jb-architecture.co.uk

For
MR & MRS STIRLING

Project
**PROPOSED REAR EXTENSION &
LOFT CONVERSION
AT 32 FAIRMead WALK
COMPLAIN, PO8 9AL**

Title
PROPOSED ELEVATIONS

Date	Drawn	Scale	Checked
JAN 2016	JB	1:100 @ A3	-
Job Number	Drawing Number	Revision	
PL7616	401		