





**PROPOSED BLOCK PLAN
SCALE 1:500**



**Proposed single storey front & rear extensions with replacement pitched roof, internal & external alterations to annexe at:
30 West Haye Road
Hayling Island
PO11 9RN**



**LOCATION PLAN
SCALE 1:1250**

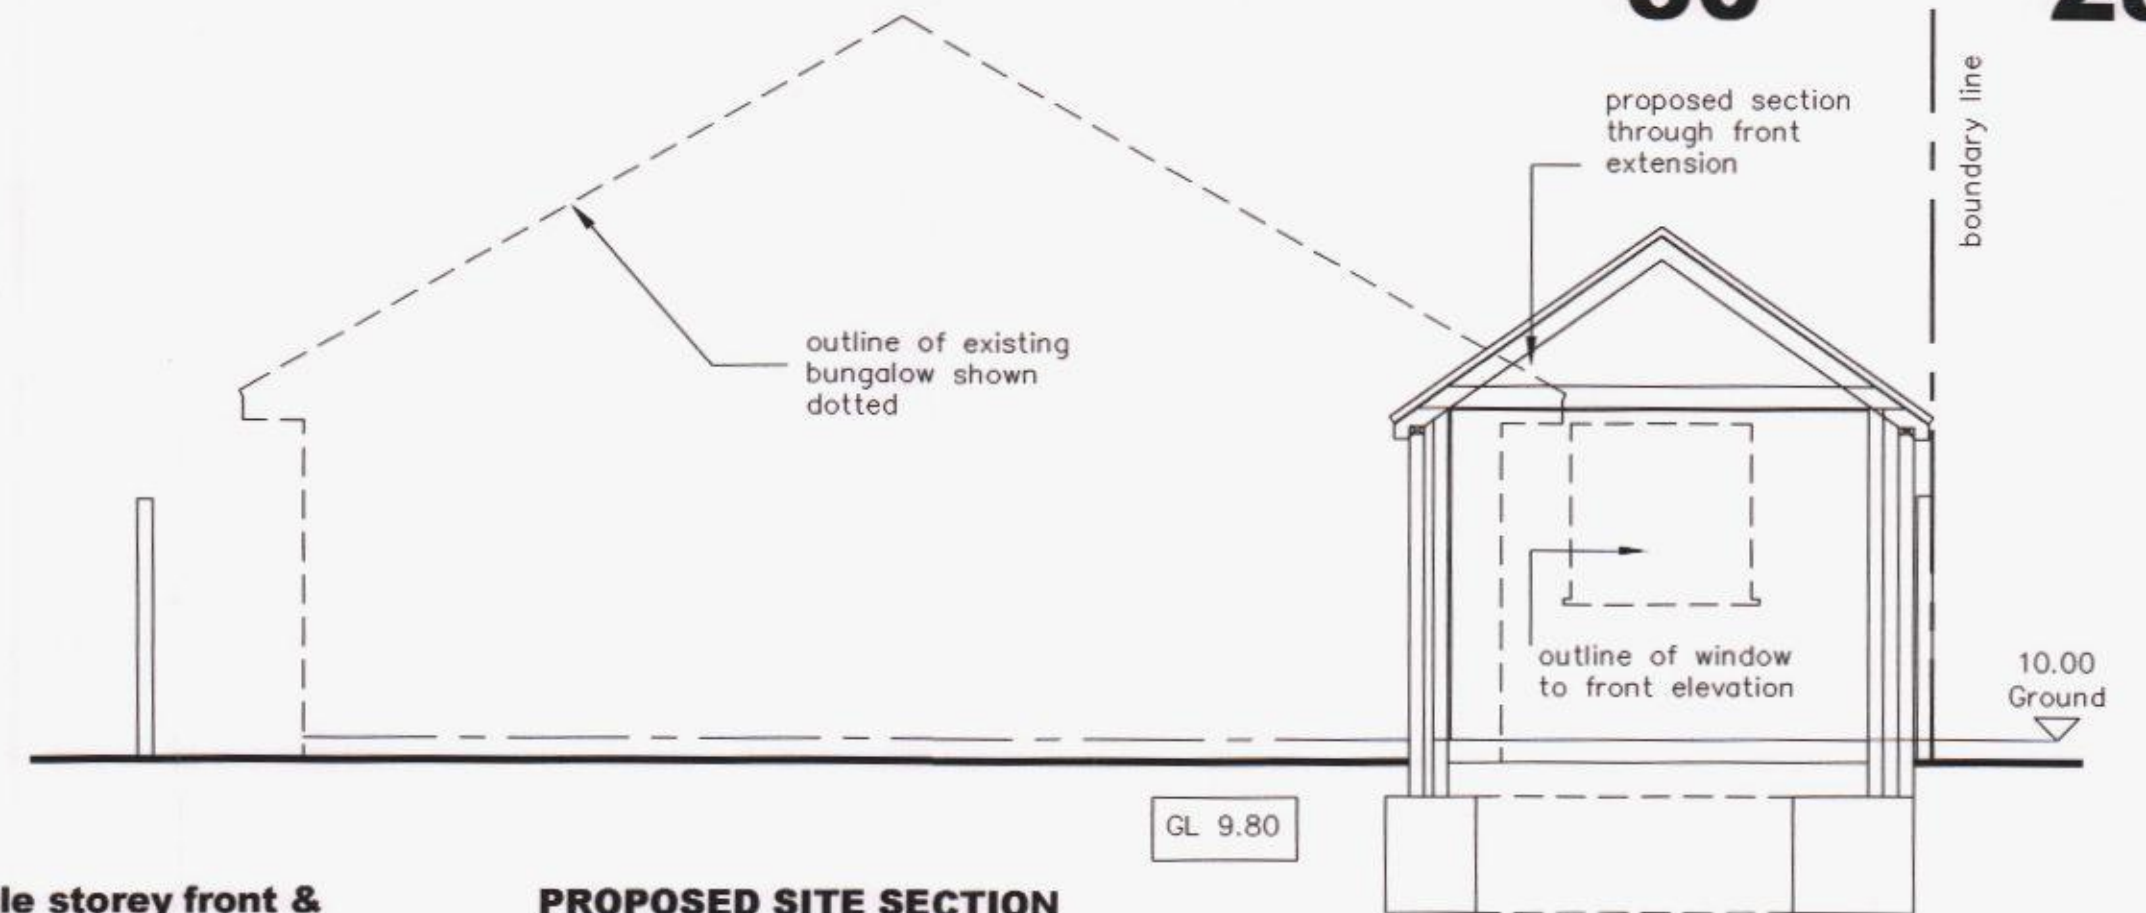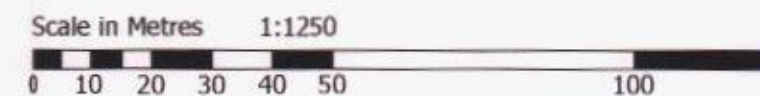

**PROPOSED SITE SECTION
SCALE 1:50**

For level results see drawing number 822/01



HAVERING BOROUGH
COUNCIL
01 JUN 2015
RECEIVED

NOTES:
The design and construction of this project shall be in accordance with the current Building Regulations & NHBC Standards. These notes & drawings have been prepared solely for the purpose of Planning & Building Regulation approval.

Do not scale from this drawing unless for Planning purposes. All dimensions to be checked on-site and any alterations to be approved by the Architect and/or client prior to any work commencing.

Ordnance Survey Licence No: 100047591

This drawing to be copyright and to be read in conjunction with all other drawings

Amendments:

Key:

Client Name & Address:

Mr & Mrs T Allen
30 West Haye Road
Hayling Island
PO11 9RN

Project Address:

30 West Haye Road
Hayling Island
PO11 9RN

Drawing Details:

PLANNING DRAWING

Proposed block & location plans
Proposed Site Section

Project No: 822	Drawing No: 3	Rev No:
Scale: 1:500 1:1250 1:50 @ A2	Drawn: BWH	Date: 15/05/15



**B H
ARCHITECTURE Ltd**
Heath Cottage
Newlands Lane
Purbrook
Waterlooville
Hants
PO7 5SQ
Tel: 023 9223 2322
Mob: 07747 771808
E-mail: bernard@bernardharding.com