




NOTES:
This drawing has been produced solely for PLANNING/DESIGN.
Do not Scale from this Drawing except for planning purposes.
Any drainage shown is presumed and to be checked on site before commencement of works.
This drawing is the copyright of MF Designs Ltd.

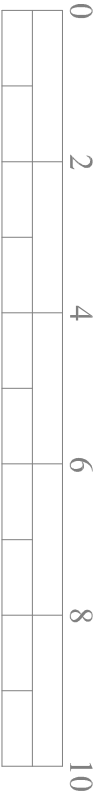

PHYSICAL SCALE IN METERS @ 1:100

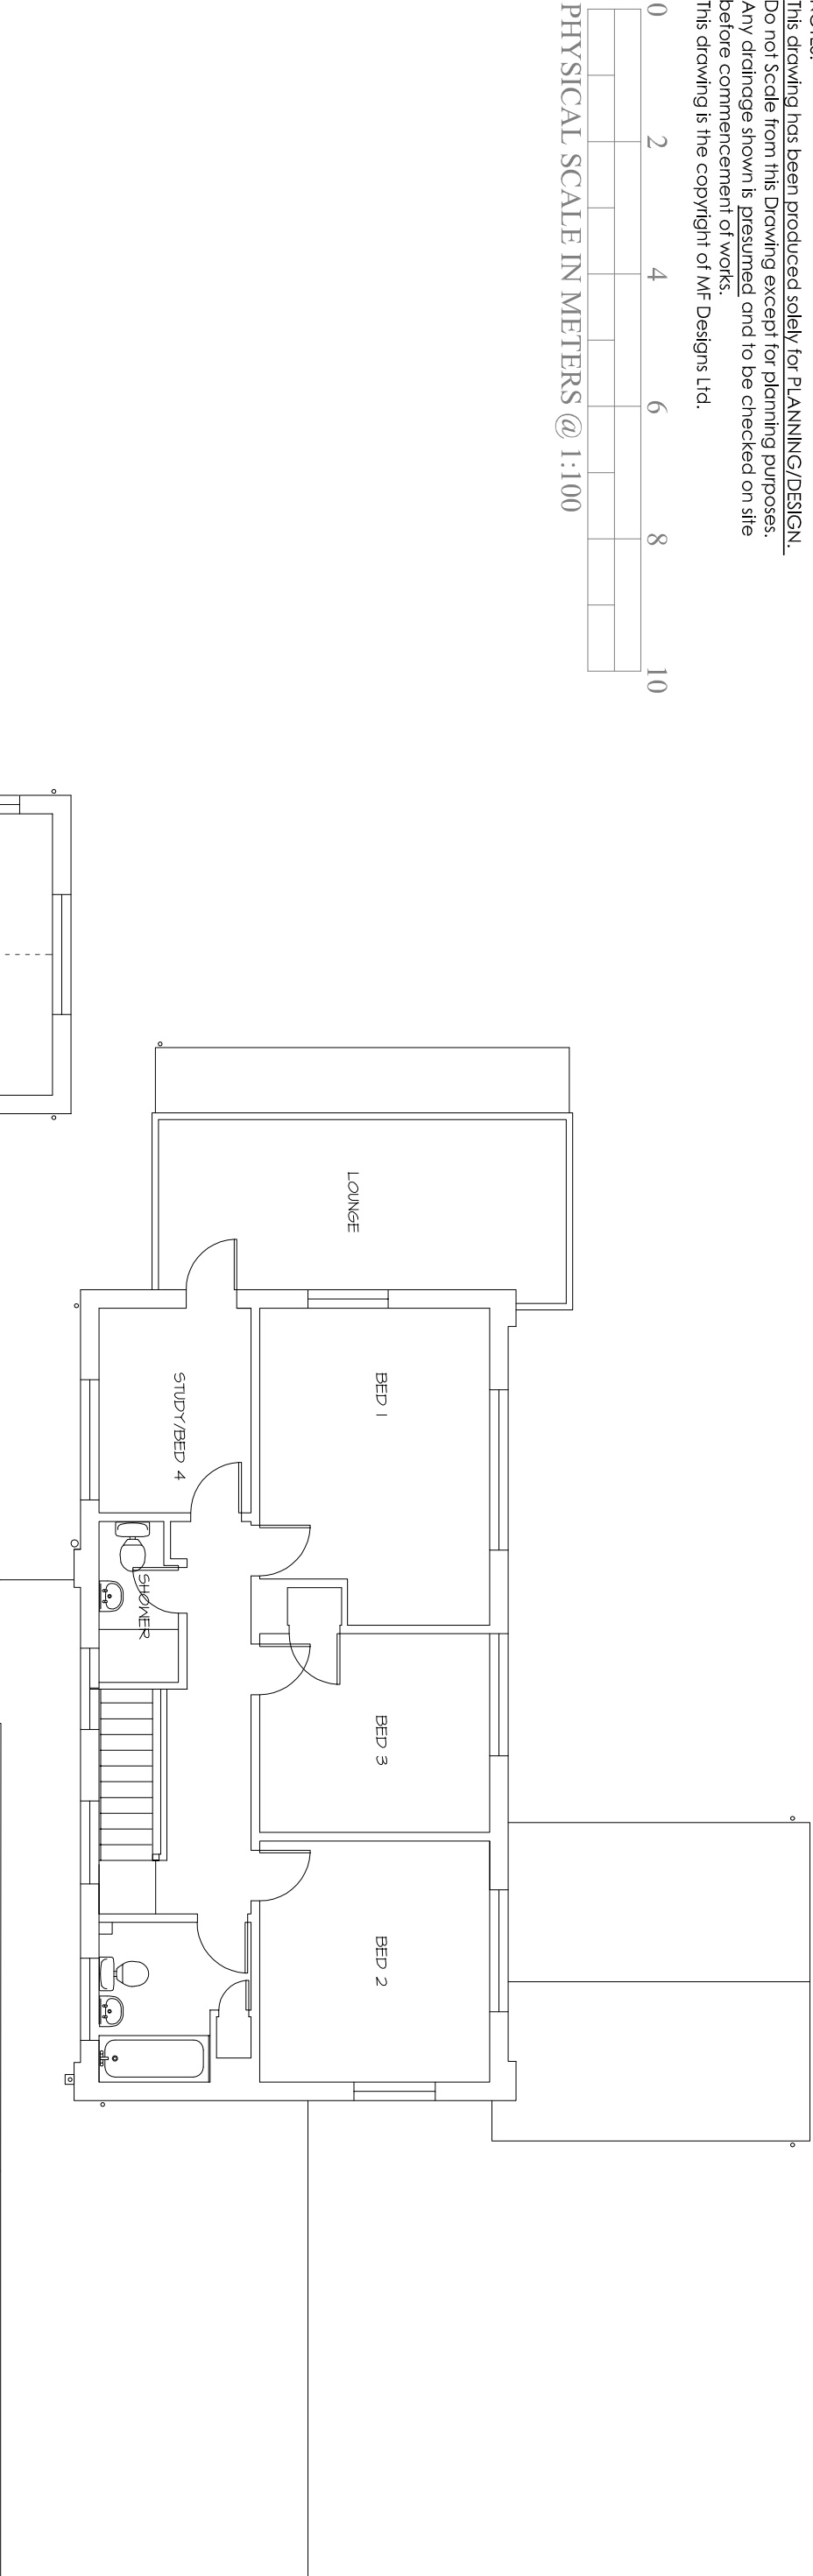

Existing First

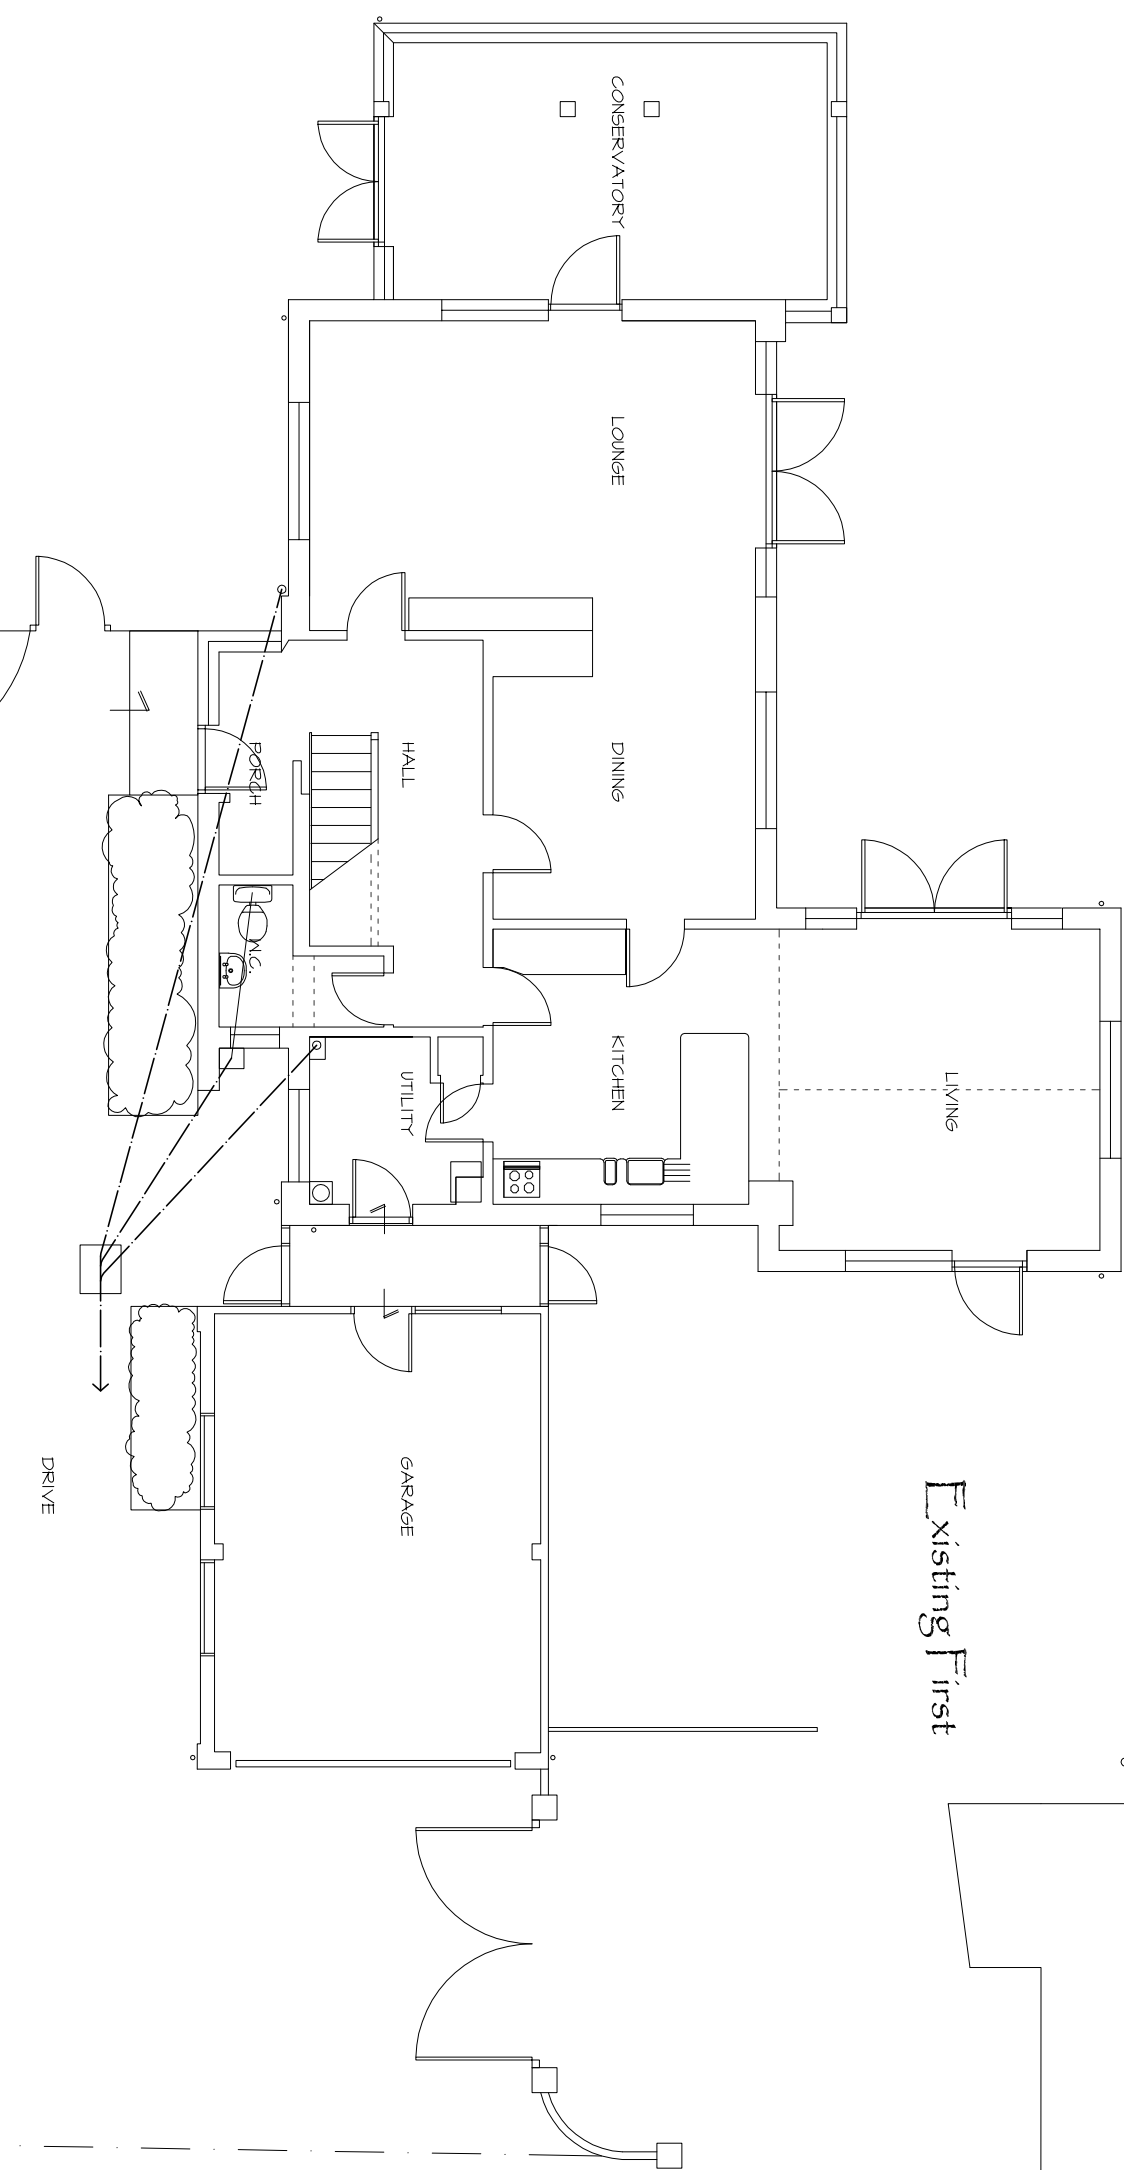

Existing Ground

EXISTING SURVEY - 22a Beacon Square, Emsworth. PO10 7HU

