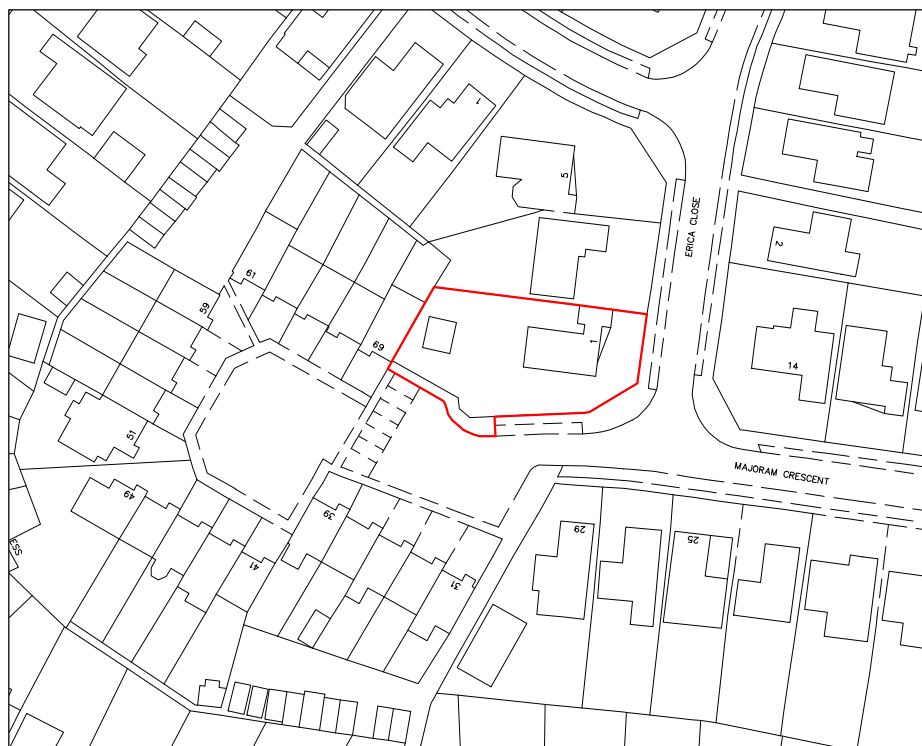
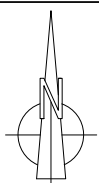


CLIENT
Sovereign Land Developments Ltd

SITE
Land to the rear of 1 Erica Close

TITLE
Site Location Plan

SCALE 1:1250 (A3)	DRAWING NO. 2015.0142.101	REVISION
DATE March 16		
DRAWN PDB	CHECK	

Kalotec Limited, Cams Hall, Fareham, Hampshire, PO16 8AB
Telephone: 01329 227 424 Email: info@kalotec.co.uk
Website: www.kalotec.co.uk