


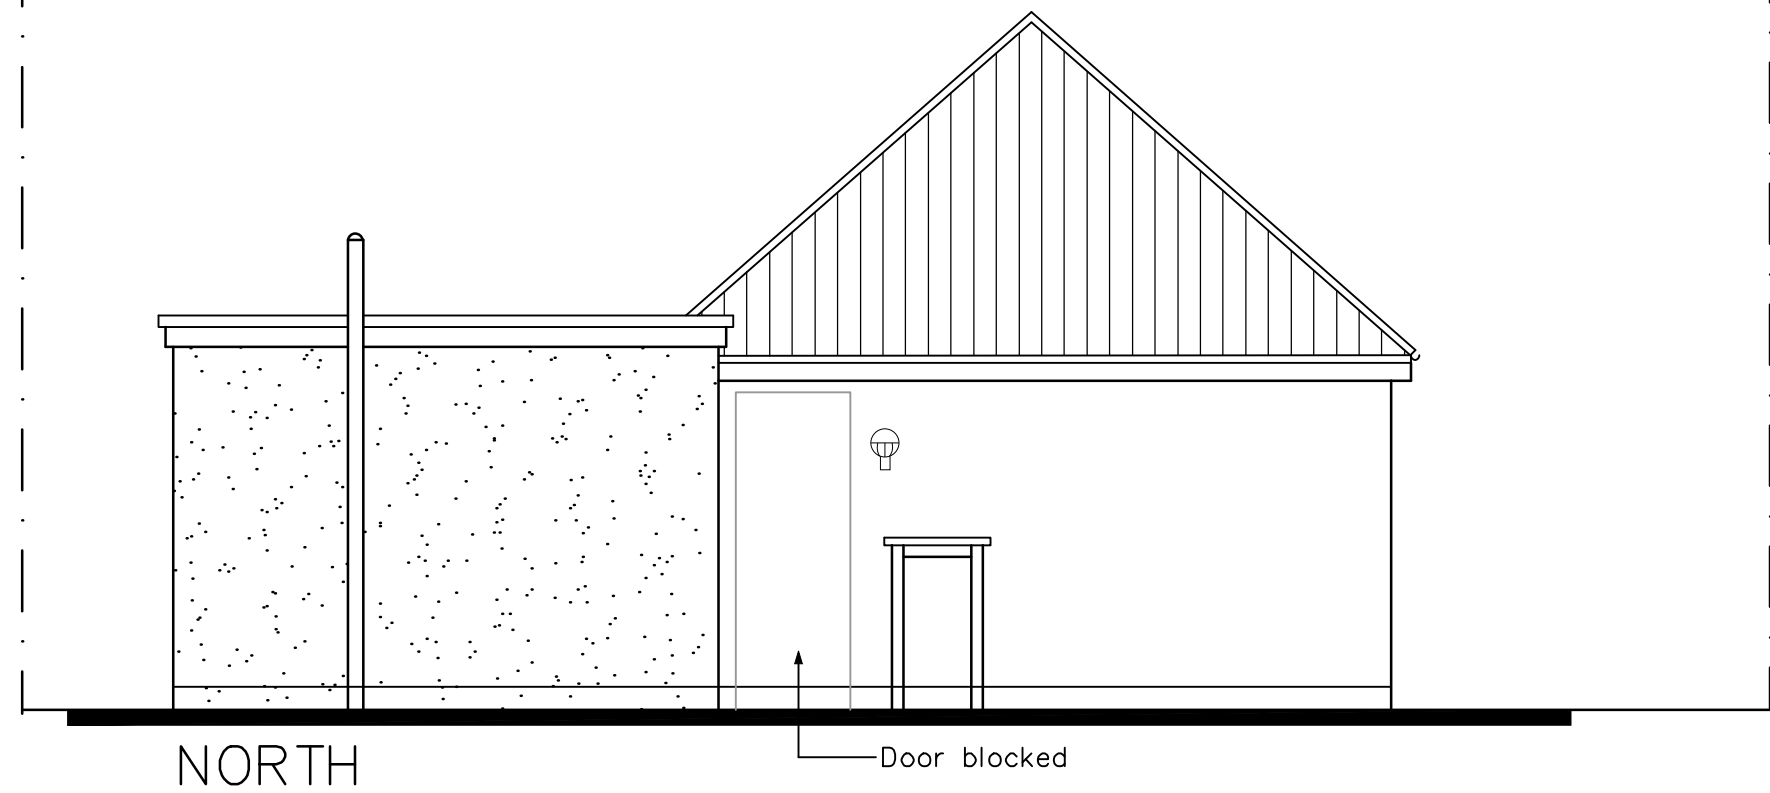


24 Fairlight, Salterns La.
Hayling Island
P011 9PJ
metres

PROPOSED ELEVATIONS

Revisions

A.
B.
C.

10

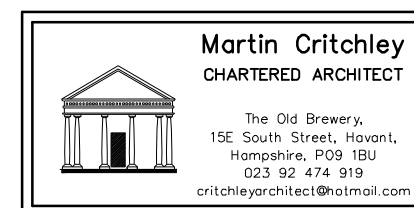

Scale A3 = 1:50
Drawn JGF
Date 07/12/15

1589-502⁰