


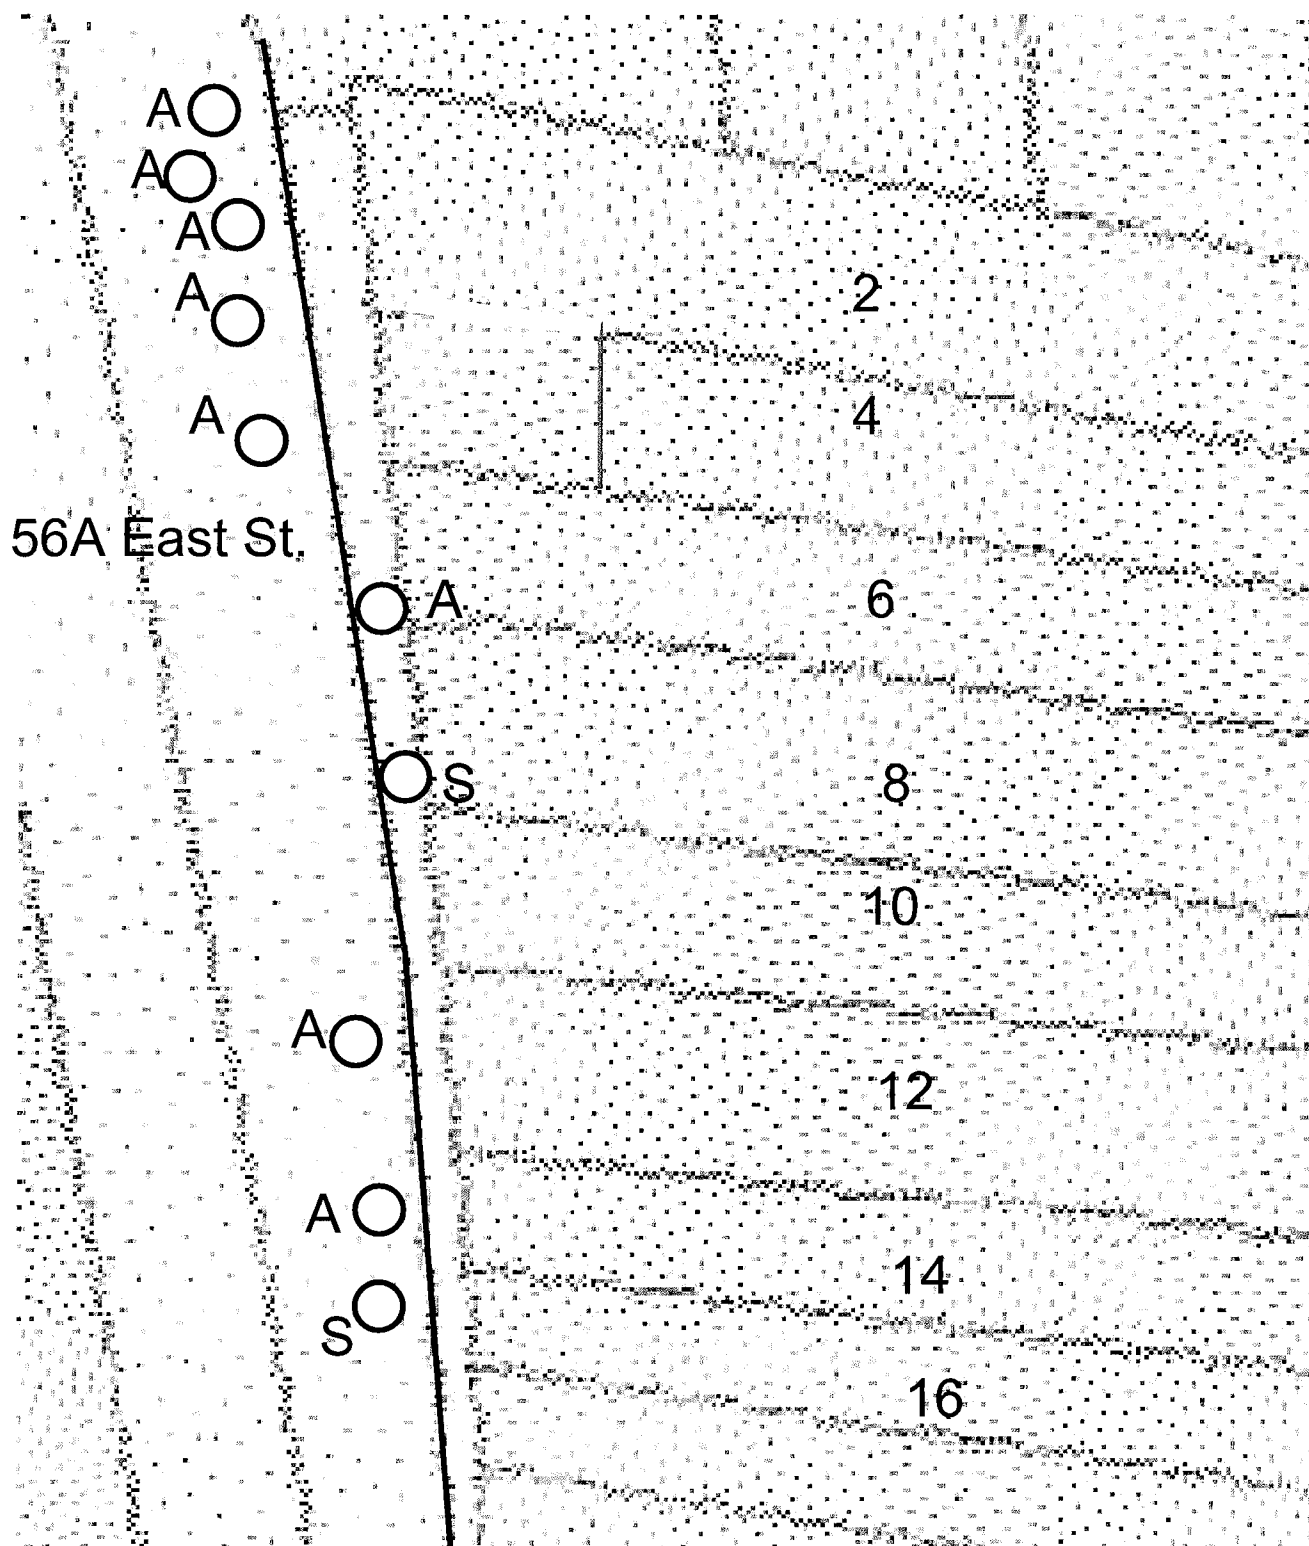



Plan illustrating proposed works. A=ash, S=sycamore.

Trees to left of fence line to be trimmed to fence line (bold), trees to right of fence line to be felled.

Other trees not requiring works are not shown.

END

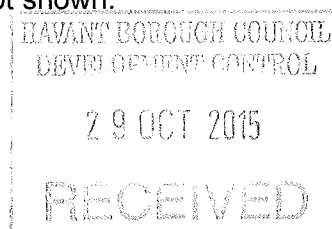

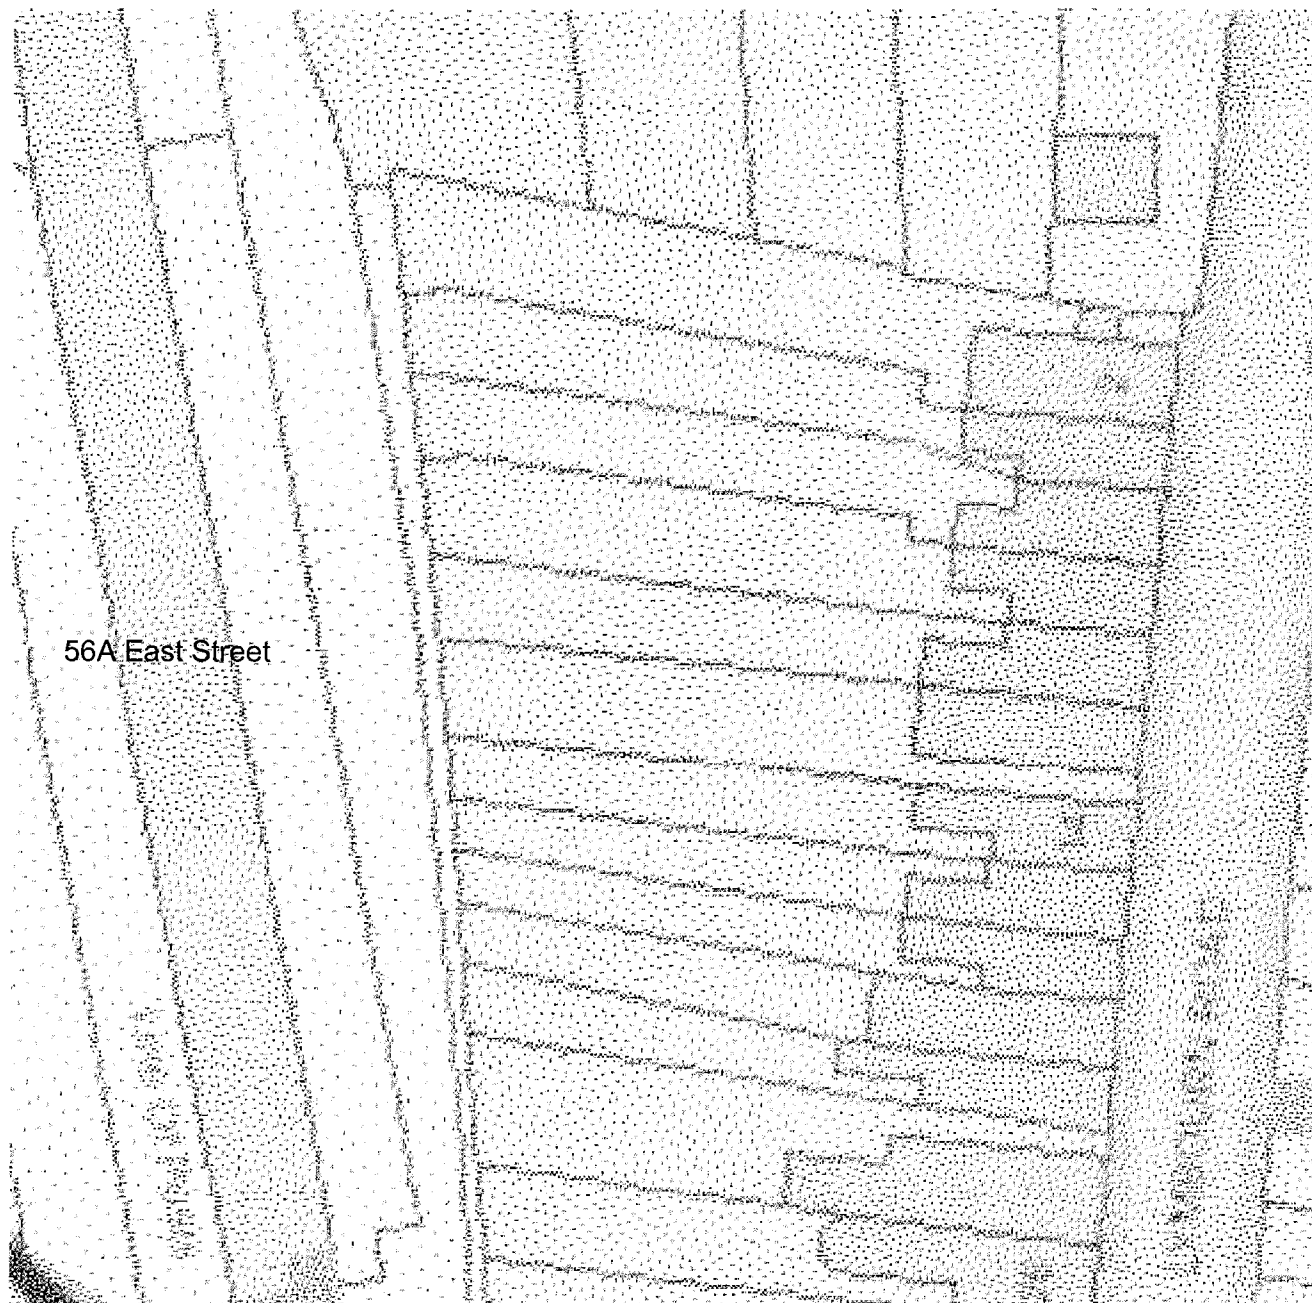

General Location Plan (North at top)

