
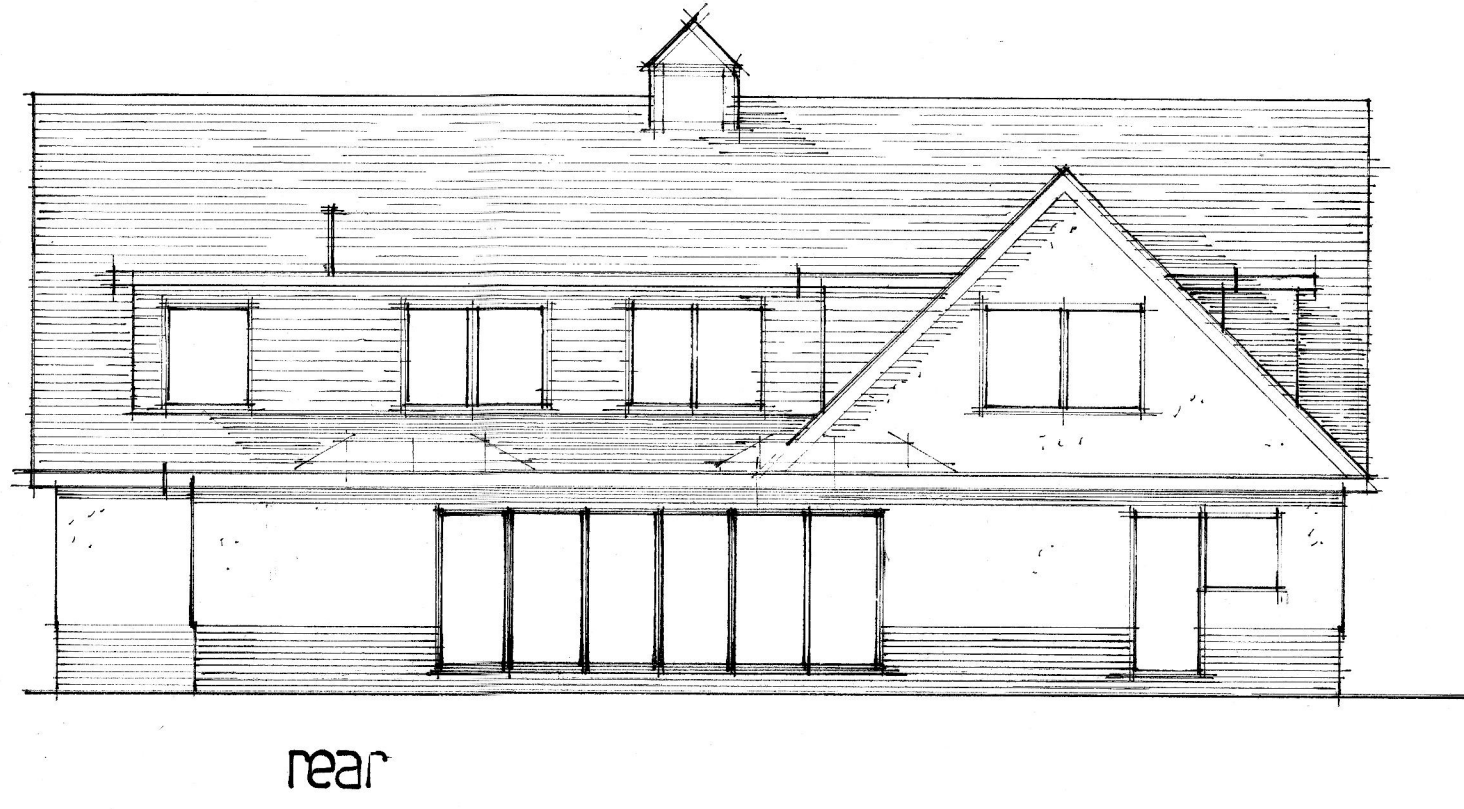
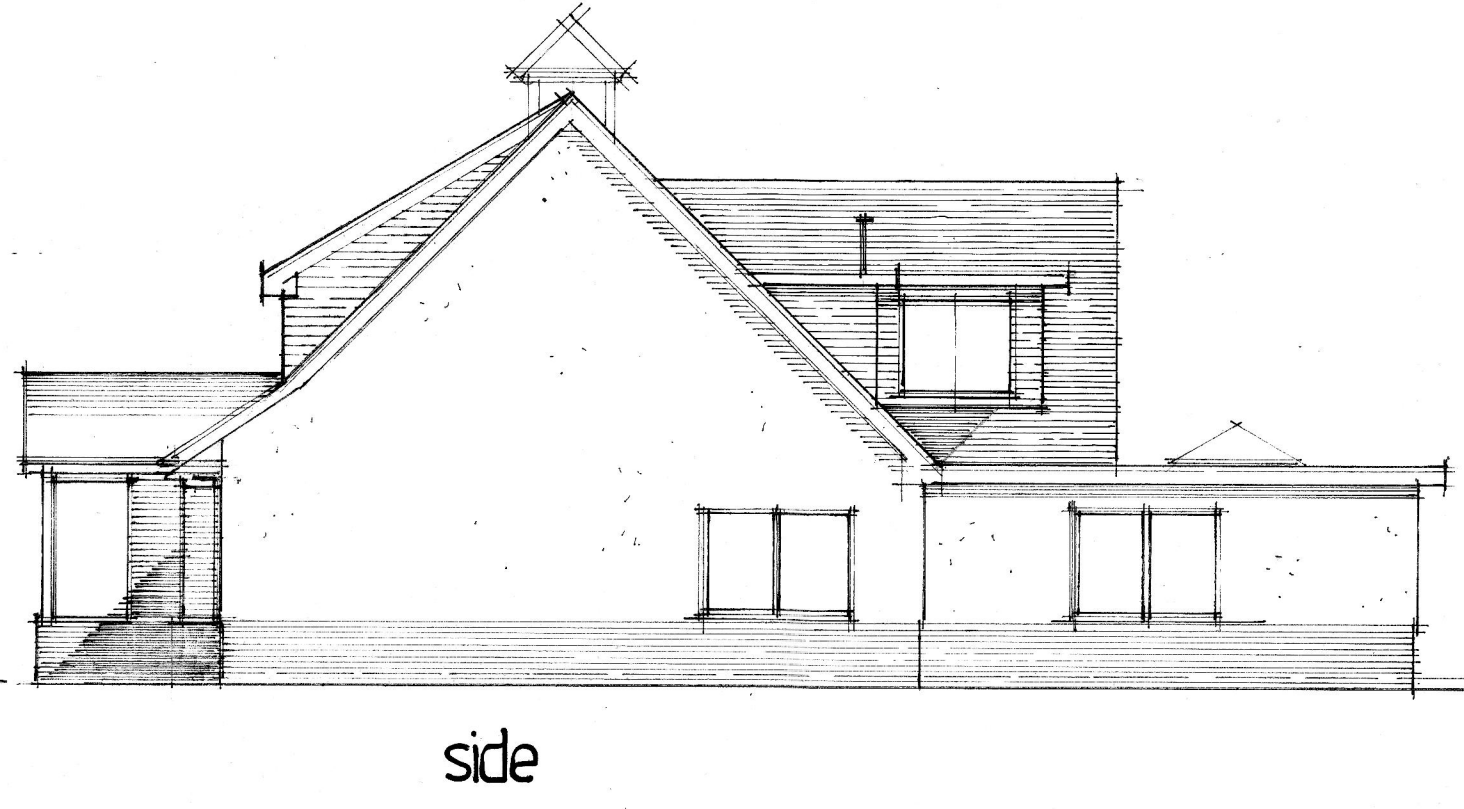
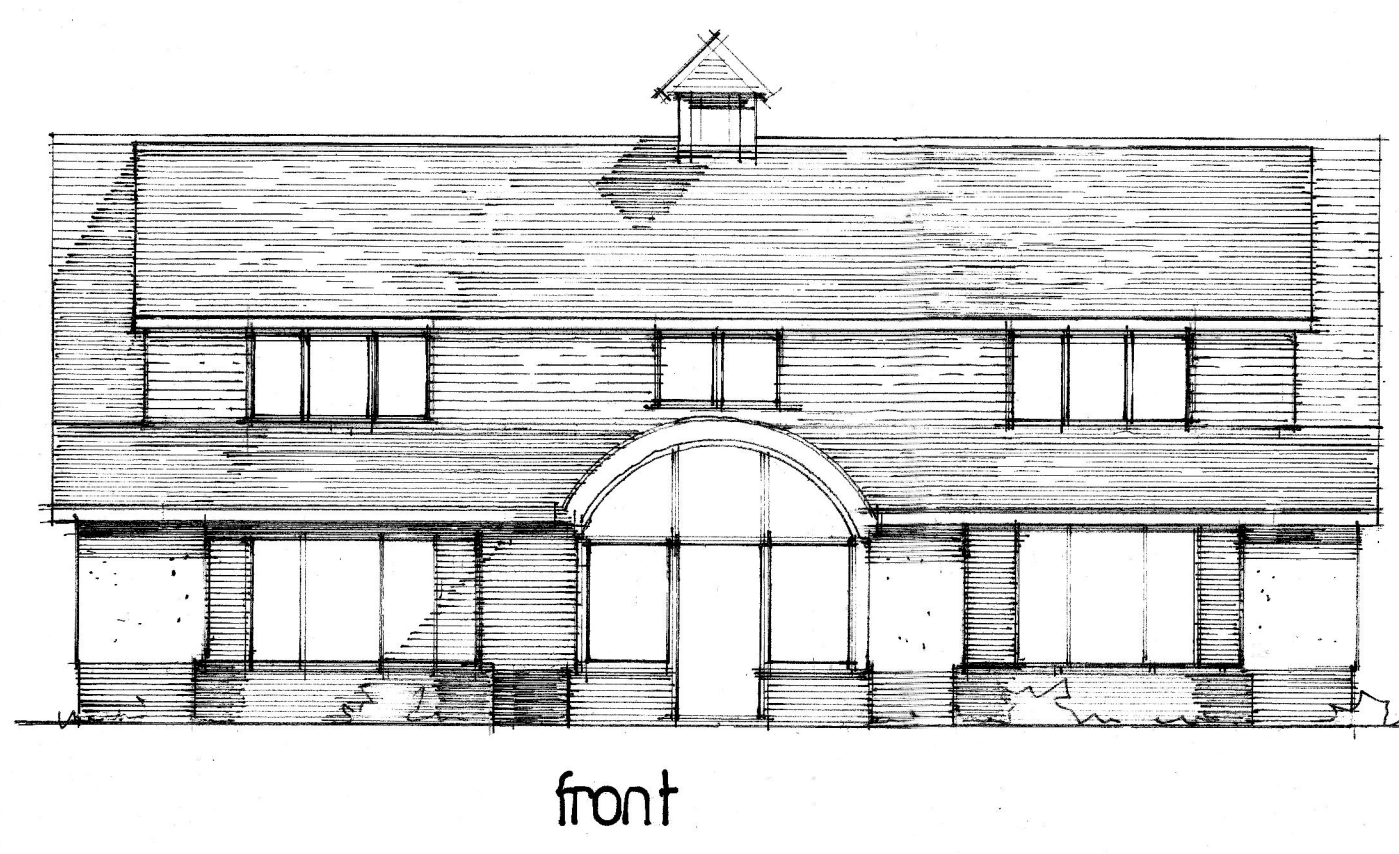
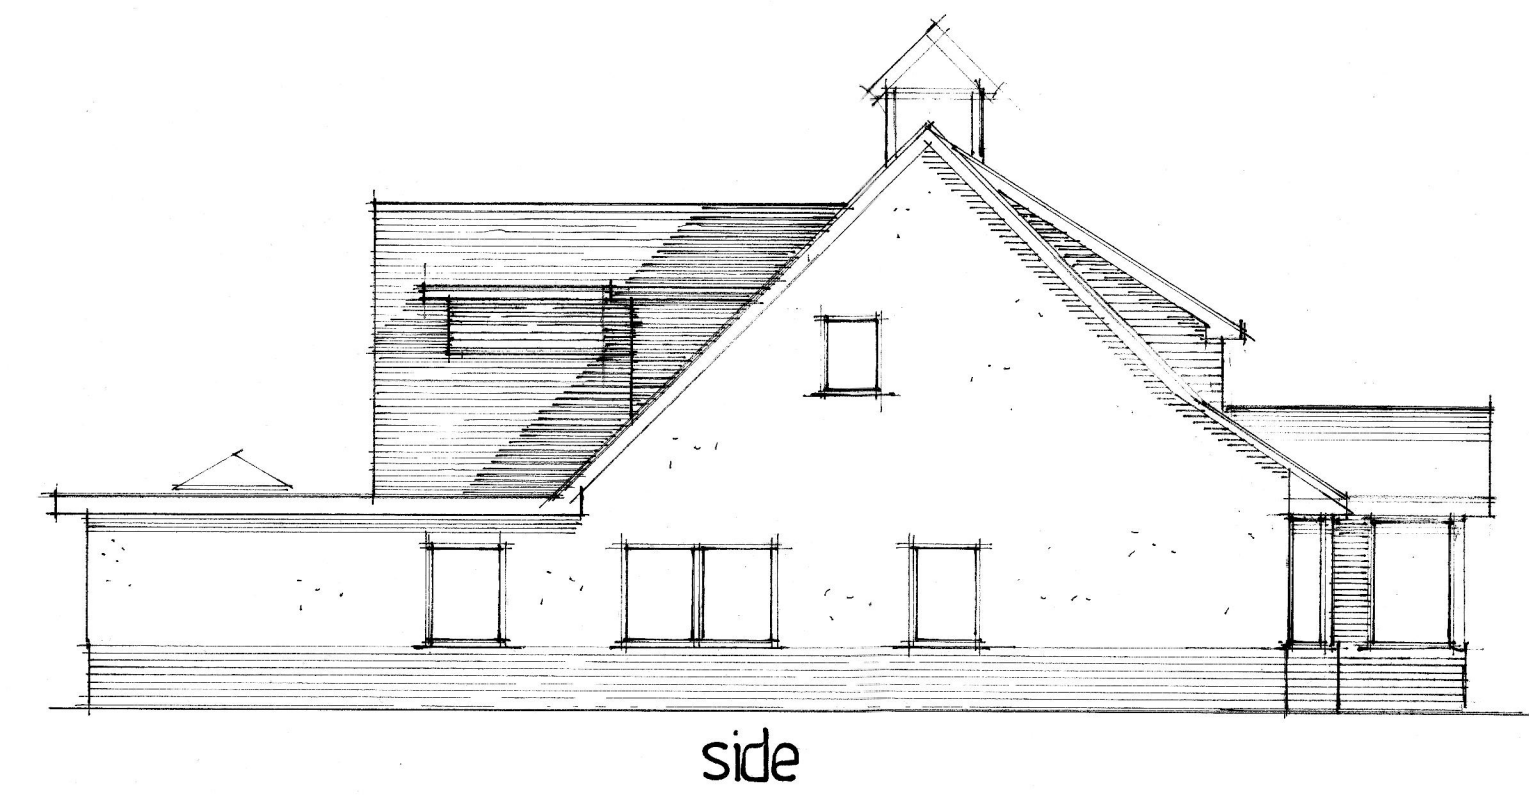
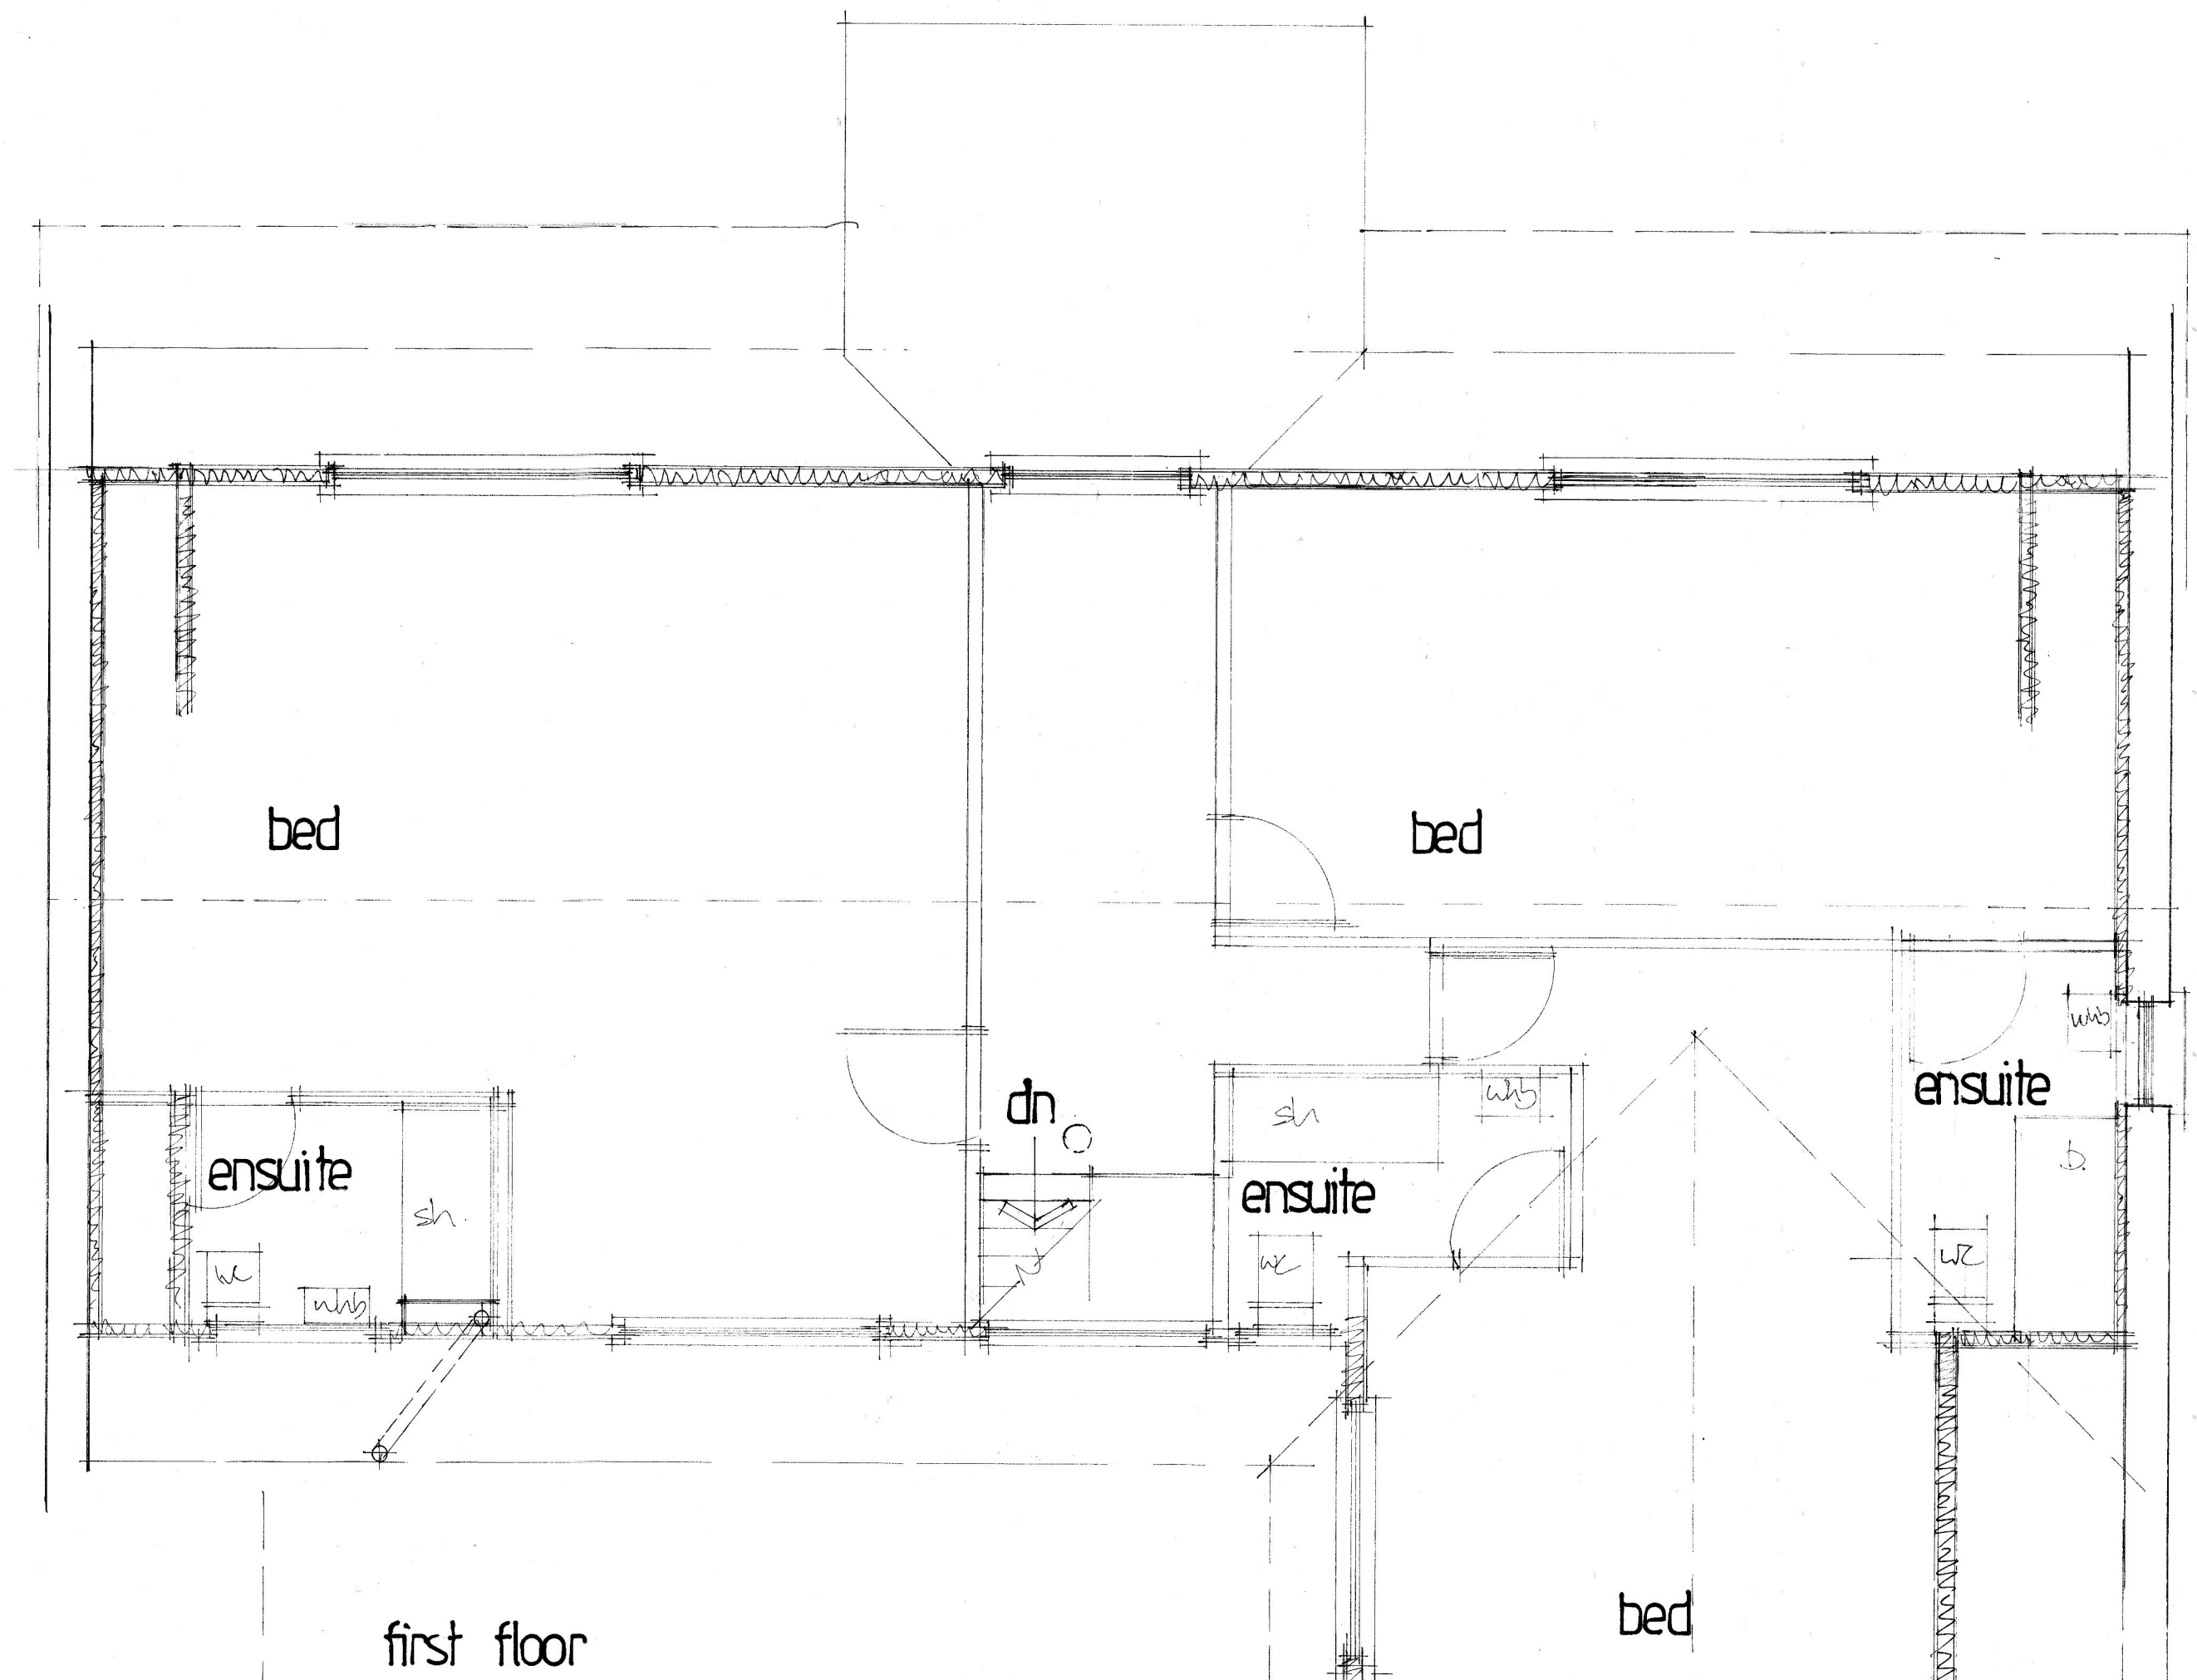


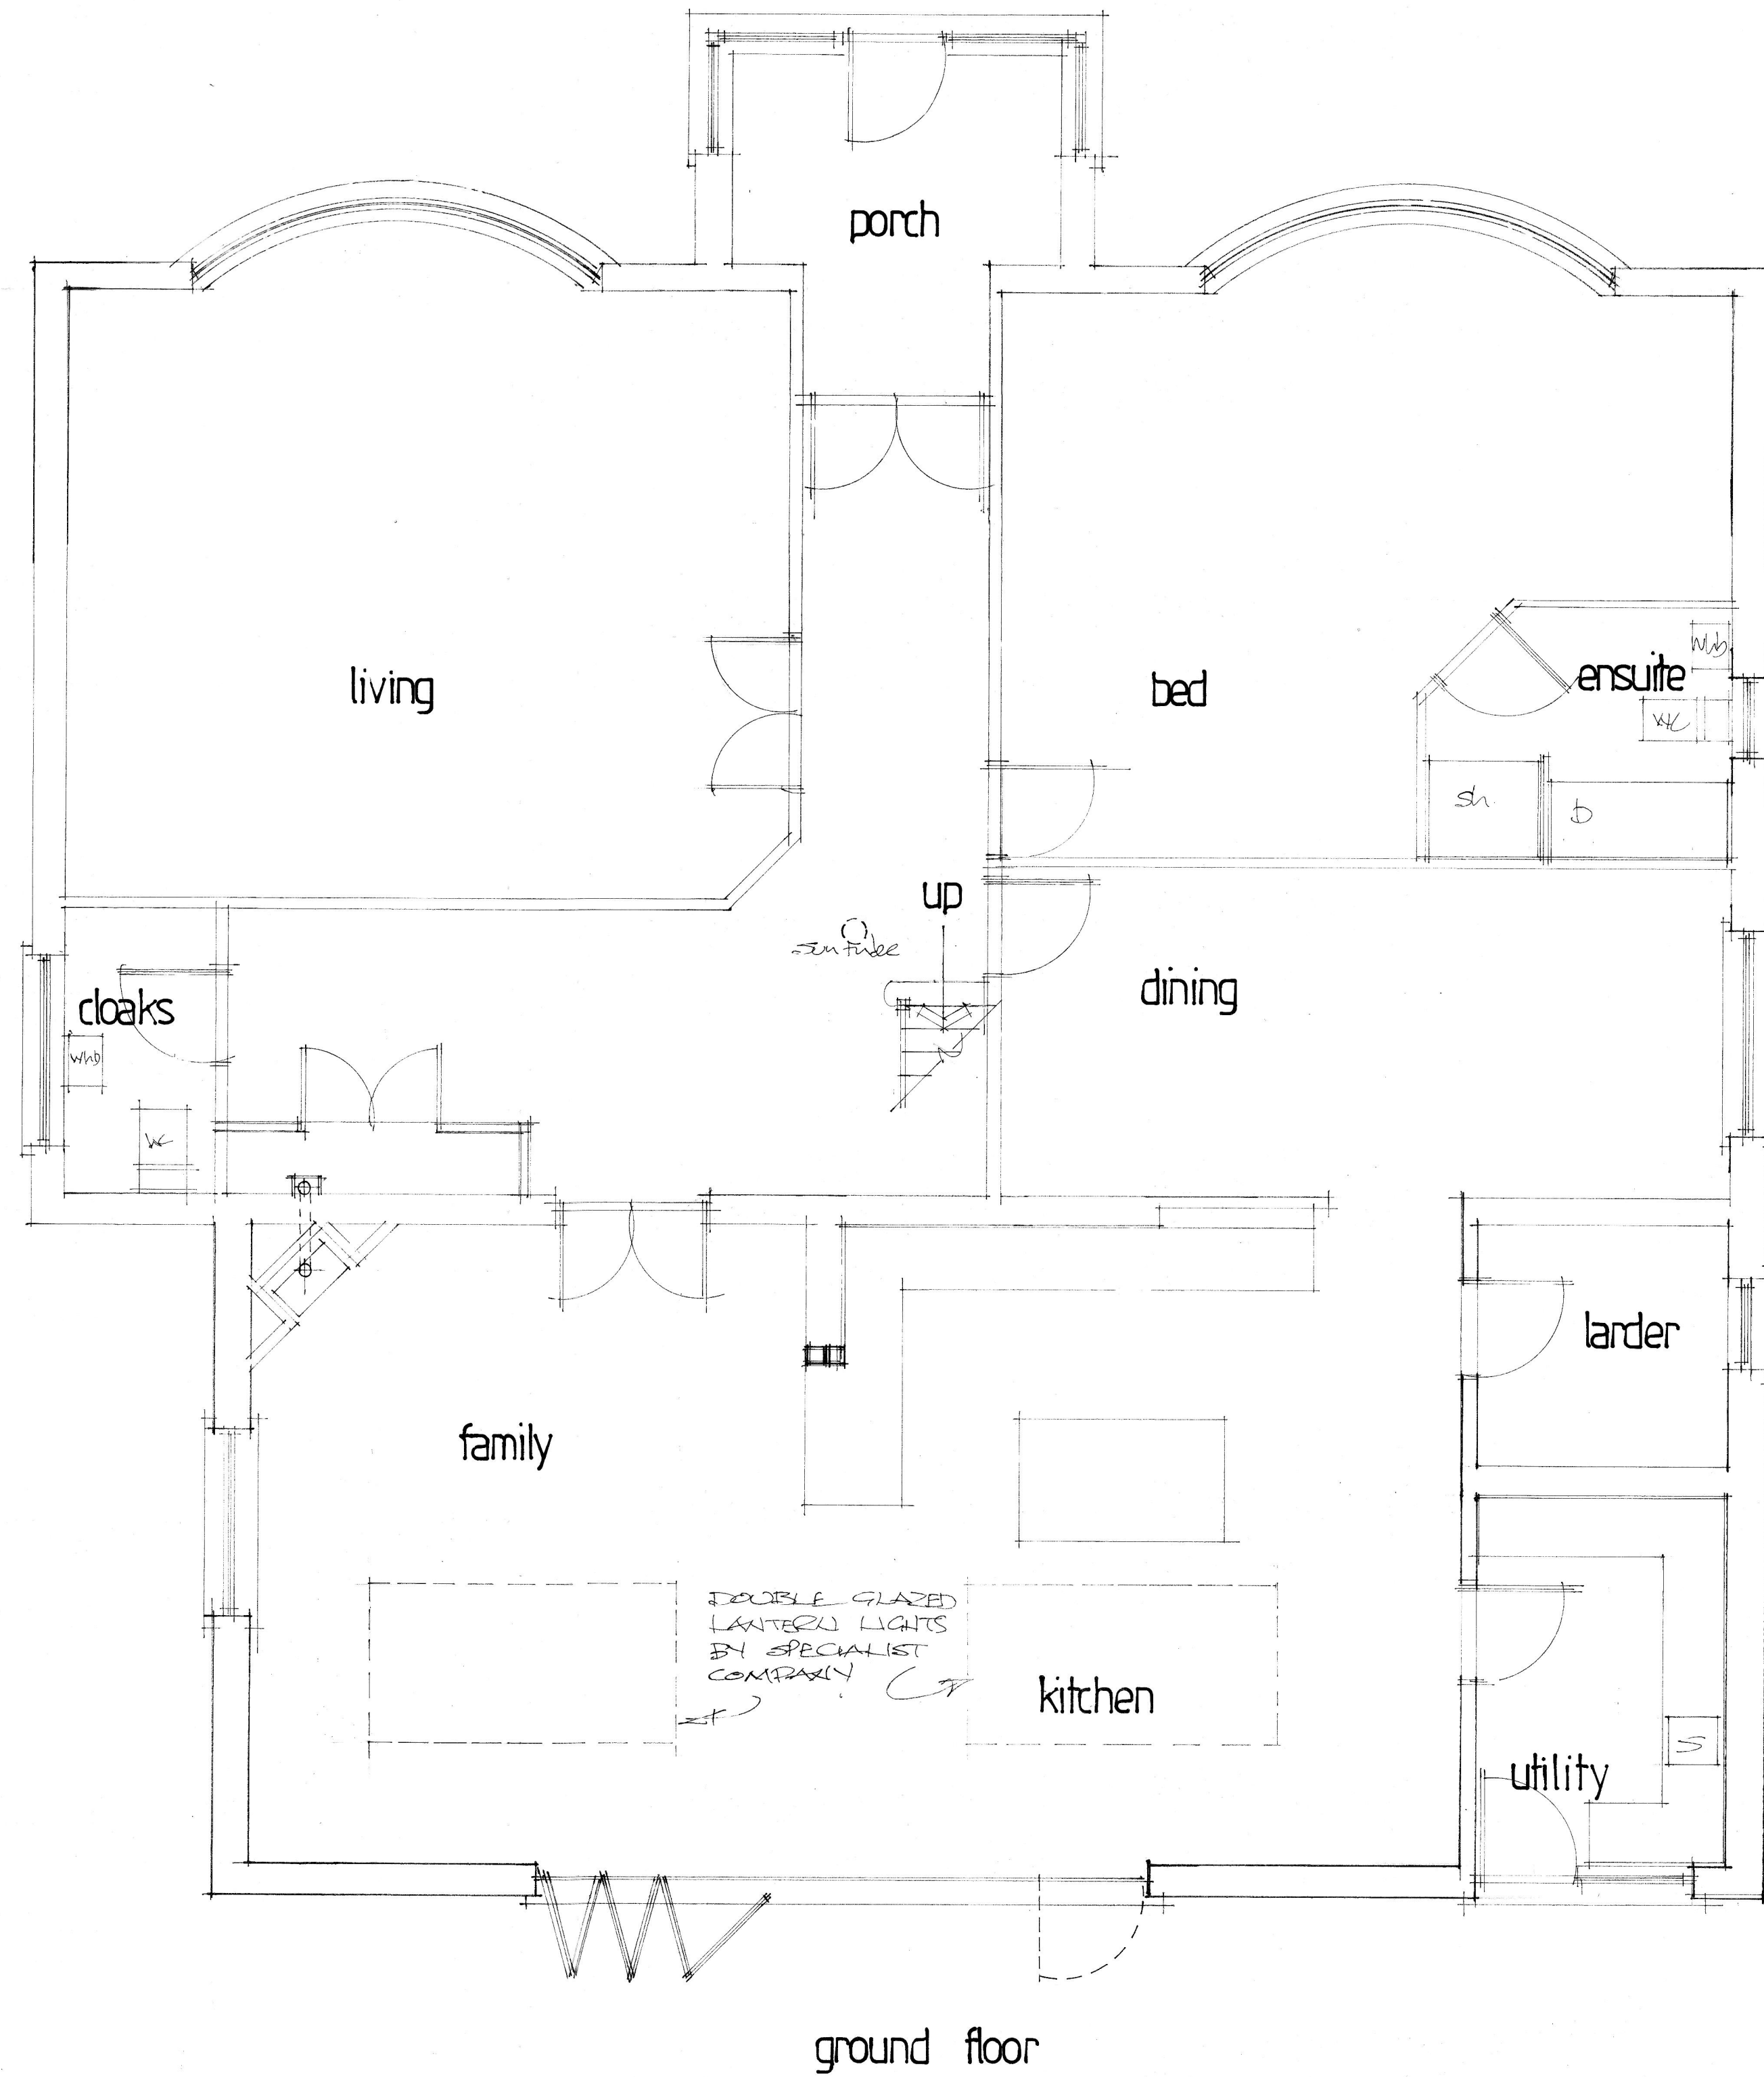

THORNS-YOUNG
ARCHITECTURAL

THORNS-YOUNG LTD
CHARTERED BUILDING CONSULTANTS
232 London Road, North End, Portsmouth PO2 9JQ
Tel: (023) 9267 2883 Fax: (023) 9266 3457
Website: www.thornsyoun.co.uk

Client
MR AND MRS G. TAKHAR

Job Title
THE POKES
COSE LANE
HAYLING ISLAND

Drawing Title
PROPOSED PLANS
AND ELEVATIONS

Scale 1:50 + 1:100

Date OCT. 2014 Drawn by DYC

Orig. No. 7232:14:2 Rev.