

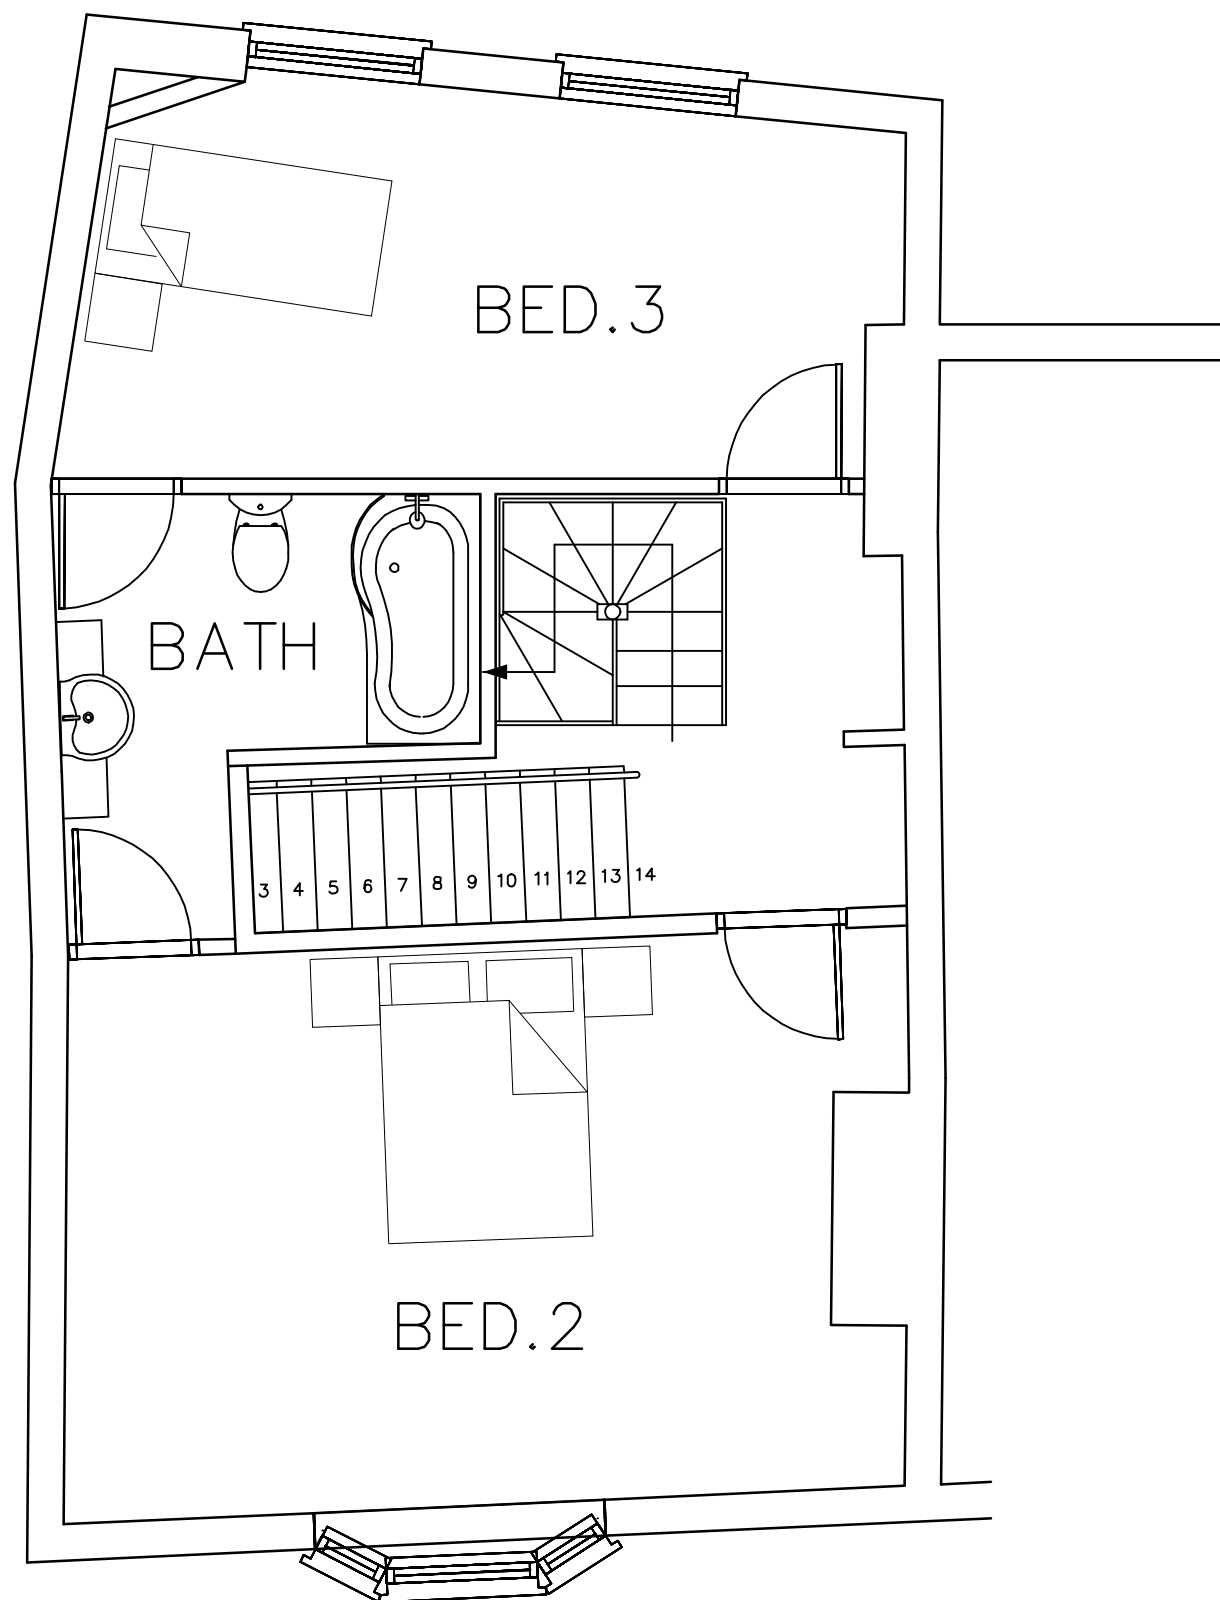


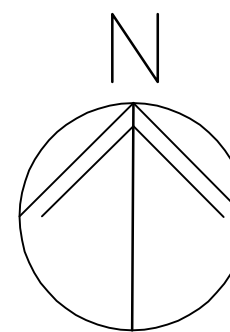

FIRST

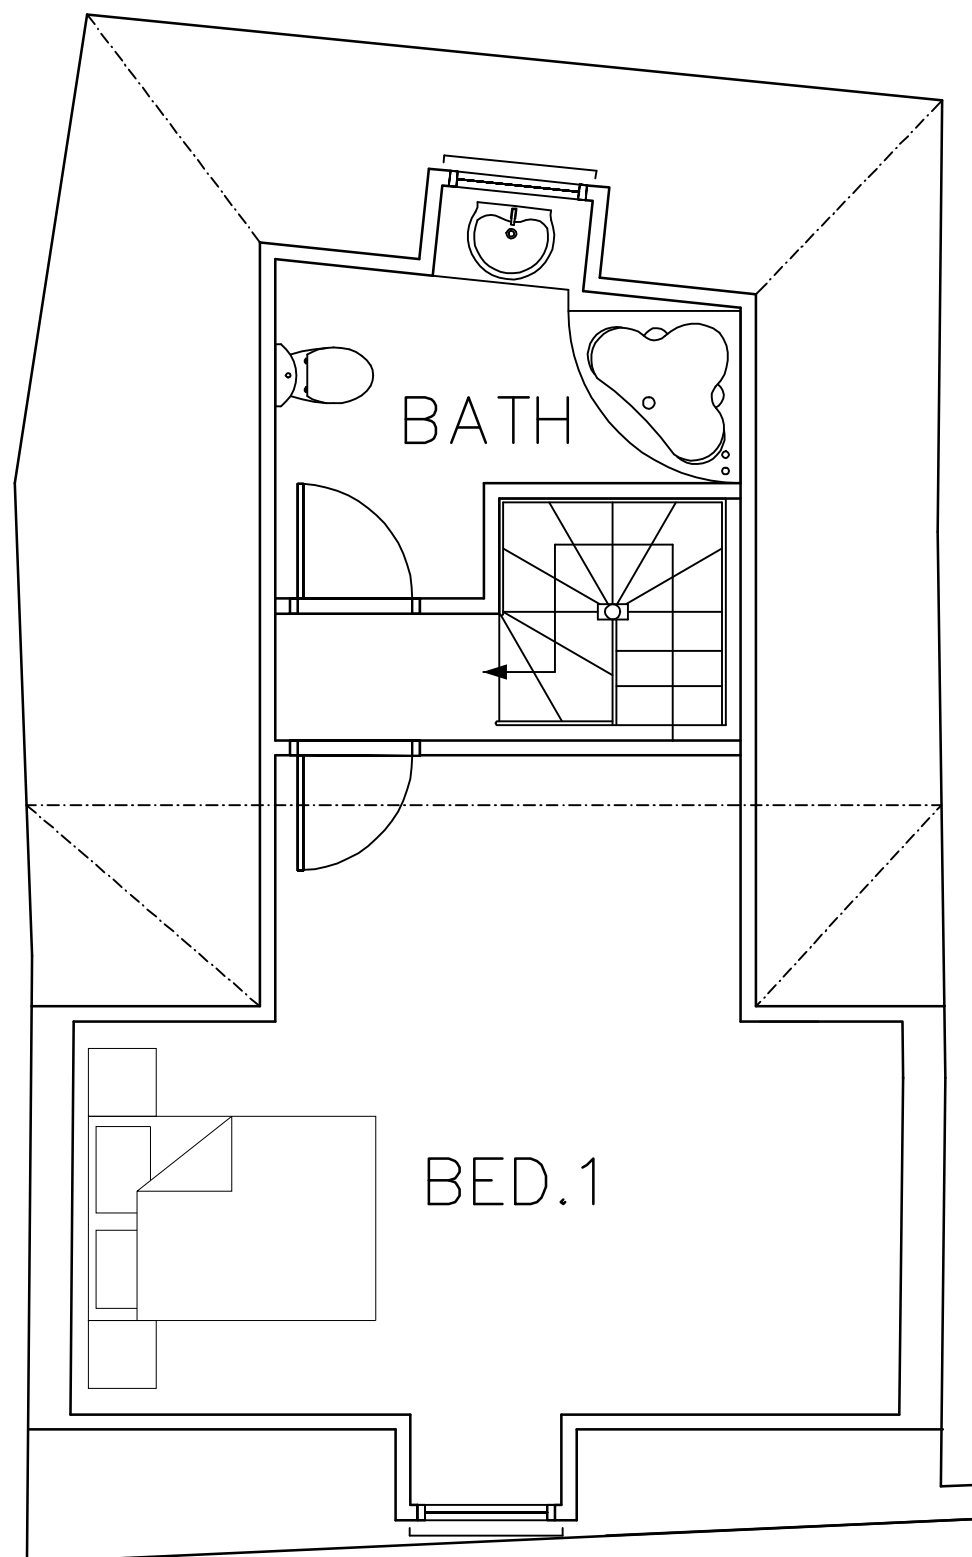


SECOND

metres

10

11 The Pallant
Havant
P09 1BE

PROPOSED
PLANS

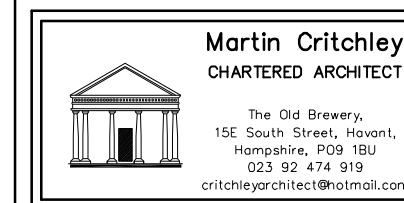

Scale 1 : 50
Drawn MHC/JVM/BLB
Date 21/08/06

Revisions

0629-412⁰