
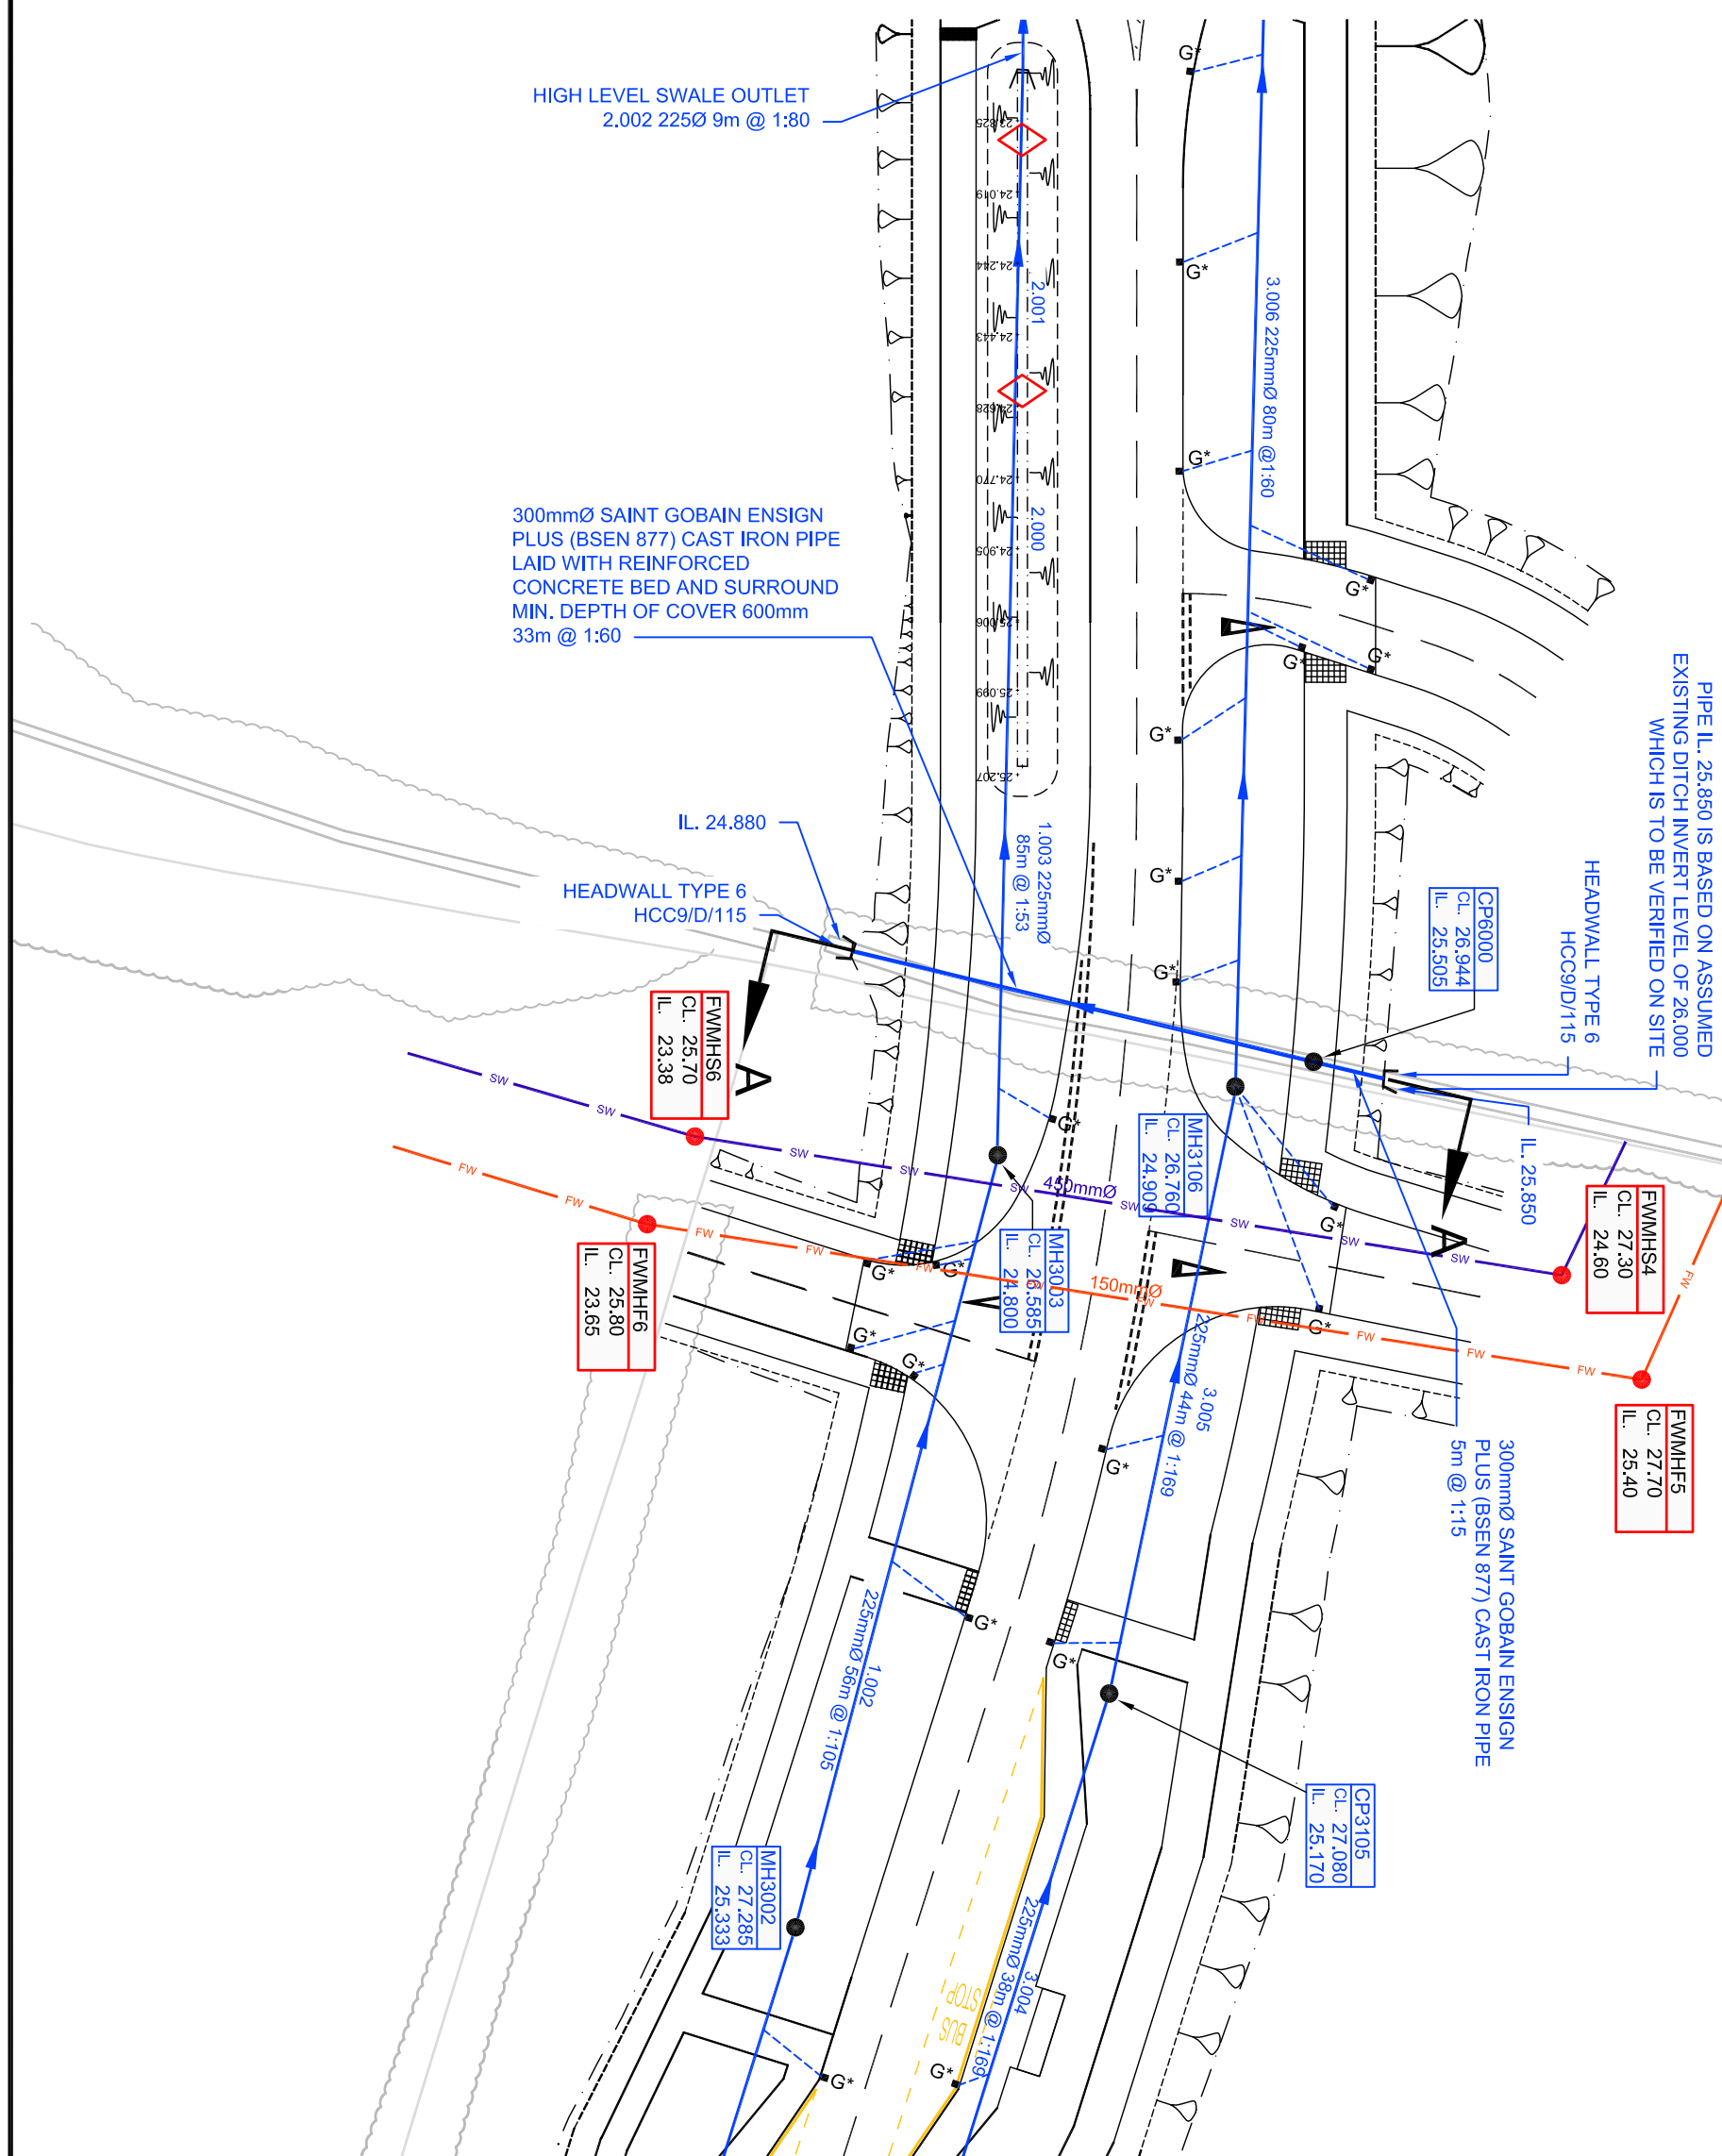
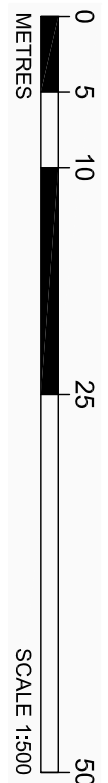


SCALE 1:50

**NOT FOR
CONSTRUCTION**

- All dimensions are in metres unless noted otherwise.
All levels are in metres relative to Ordnance Datum Newlyn unless noted otherwise.
This drawing has been based upon survey information supplied by Seaman Smith Surveys, and Royal HaskoningDHV can not guarantee the accuracy of data.

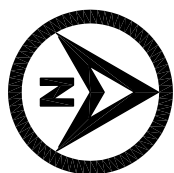

REV	DATE	DESCRIPTION	BY	CHK	APP
D1	02/07/16	First issue	PK	SRT	SRT

CLIE



Portsmouth
CITY COUNCIL

DUNSBURY HILL FARM

PROPOSED SECTION THROUGH PIPED DITCH



Blays House, Wick Road
Englefield Green, Egham
Surrey, TW20 0HU
Tel +44(0)1932 569566
www.royalthaskoningdlv.com

REPRODUCED FROM ORDNANCE SURVEY MAPS WITH PERMISSION
FROM THE CONTROLLER OF HM STATIONERY OFFICE. CROWN
COPYRIGHT RESERVED. LICENCE No. 100017728 2014.

© HaskoningDHV UK Ltd

PB2348-SK-47

D1