



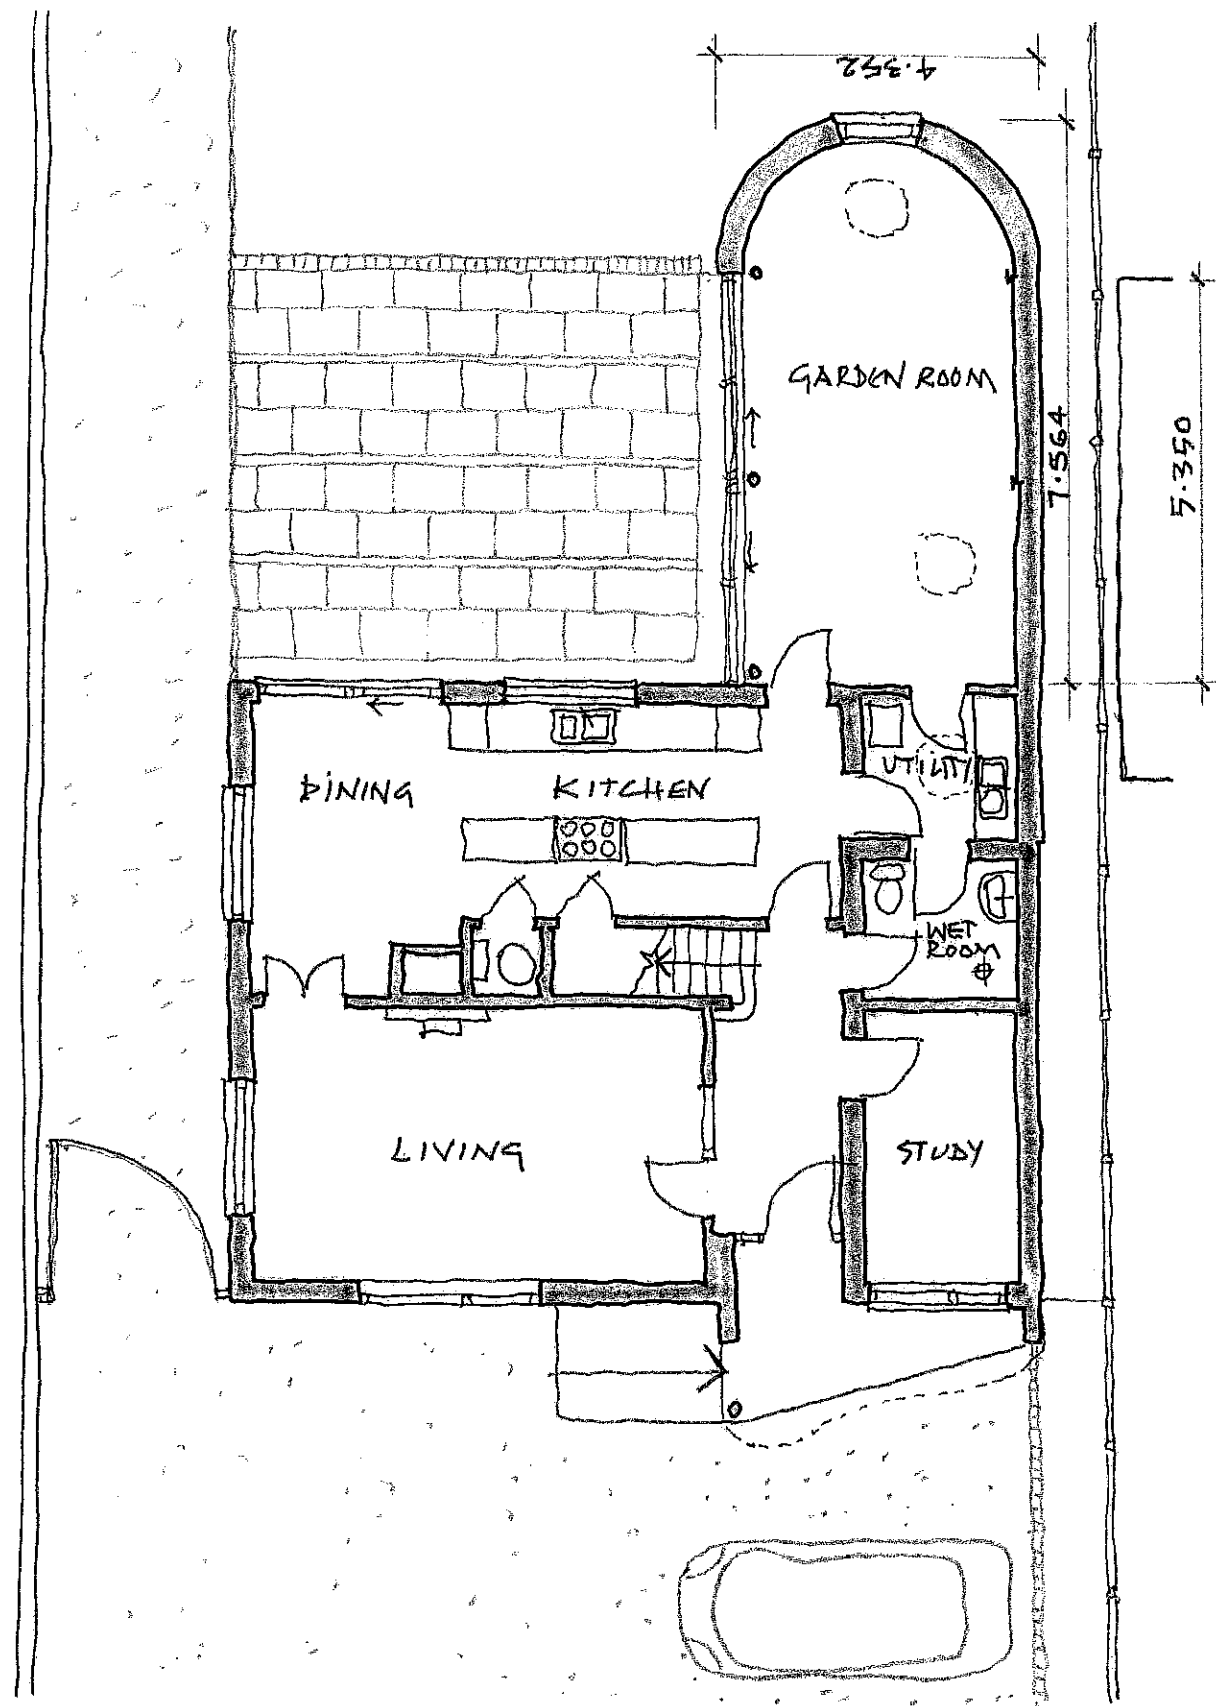

GROUND FLOOR PLAN - PROPOSED

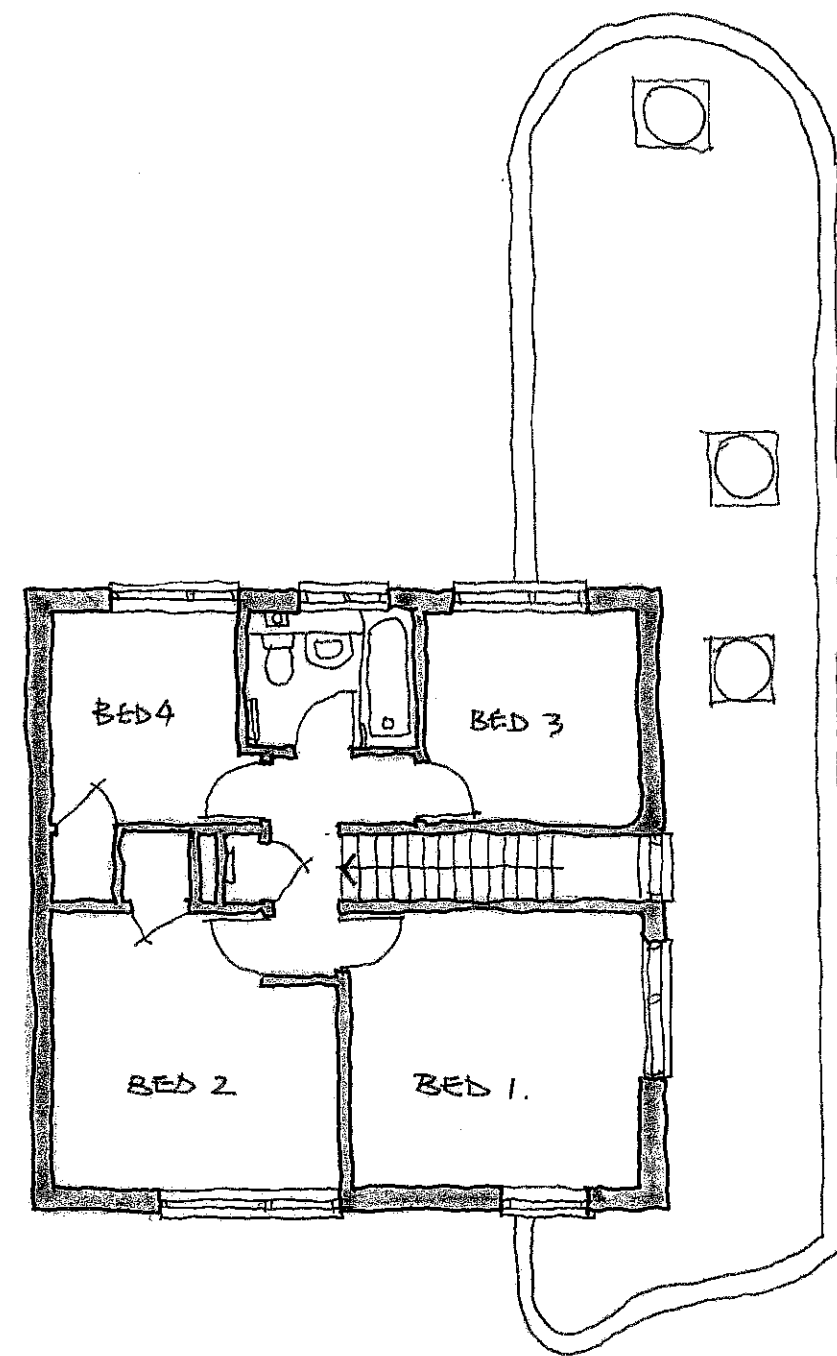

FIRST FLOOR PLAN - PROPOSED