



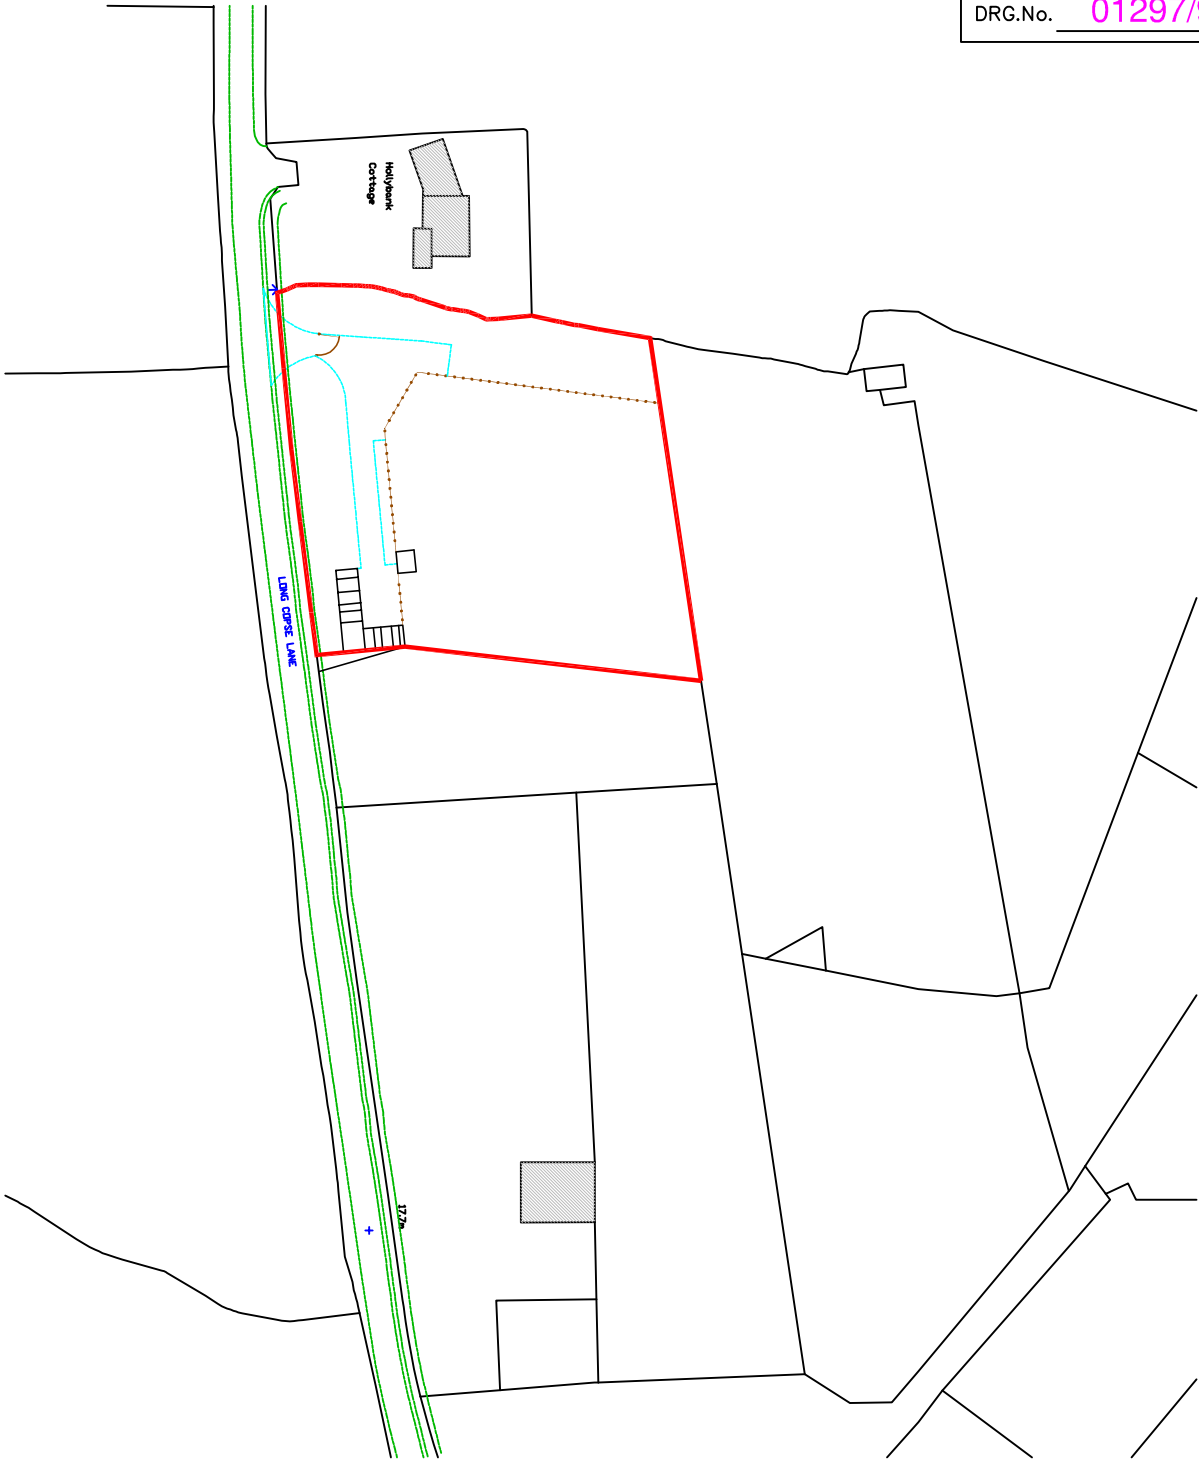


PLOT 1 - 638 sq m
PLOT 2 - 675 sq m.

OS X (Easting) 475214
OS Y (Northings) 107929
Nearest Post Code PO10 7UR
Lat (WGS84) N50.51:58 (50.865984)
Long (WGS84) W0.55:57 (-0.932576)
LR SU752079
mX -103813
mY 6564457
Mapcode GBR CDV.R1C

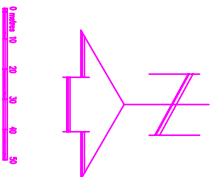

Drainance Survey (c) Crown Copyright 2014. All rights reserved. Licence number 100022432

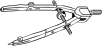 S.A.B DRAWING & DESIGN 26 MARGUERITE ROAD TYVERTON DEVON UNITED KINGDOM EX16 6TD TEL: +44 (0) 1884 234004 FAX: 0870 131 9176 E-MAIL: steve@sabdrawings.com		COPYRIGHT. COPYRIGHT OF THIS DRAWING AND ANY WORKS EXECUTED FROM THIS DRAWING UNLESS OTHERWISE AGREED IN WRITING SHALL REMAIN THE PROPERTY OF SAB DRAWING & DESIGN.		<table><tr><td>Rev</td><td>Date</td><td>Revision</td></tr><tr><td> </td><td> </td><td> </td></tr><tr><td> </td><td> </td><td> </td></tr><tr><td> </td><td> </td><td> </td></tr><tr><td> </td><td> </td><td> </td></tr><tr><td> </td><td> </td><td> </td></tr><tr><td> </td><td> </td><td> </td></tr><tr><td> </td><td> </td><td> </td></tr><tr><td> </td><td> </td><td> </td></tr><tr><td> </td><td> </td><td> </td></tr></table>		Rev	Date	Revision																												TITLE PROVISION OF PITCHES ON LAND OFF LONG CORSE LANE, EASWORTH, HAMPSHIRE. SITE LOCATING PLAN		CLIENT Mr L MADGWICK		<table><tr><td>DRN.</td><td>SAB</td><td>DRG. No.</td></tr><tr><td>DATE</td><td>23.10.14</td><td>01297/9</td></tr><tr><td>SCALE</td><td>A4 1:1250</td><td>Rev. 1 (23.10.14)</td></tr></table>		DRN.	SAB	DRG. No.	DATE	23.10.14	01297/9	SCALE	A4 1:1250	Rev. 1 (23.10.14)
Rev	Date	Revision	
DRN.	SAB	DRG. No.	
DATE	23.10.14	01297/9	
SCALE	A4 1:1250	Rev. 1 (23.10.14)	