



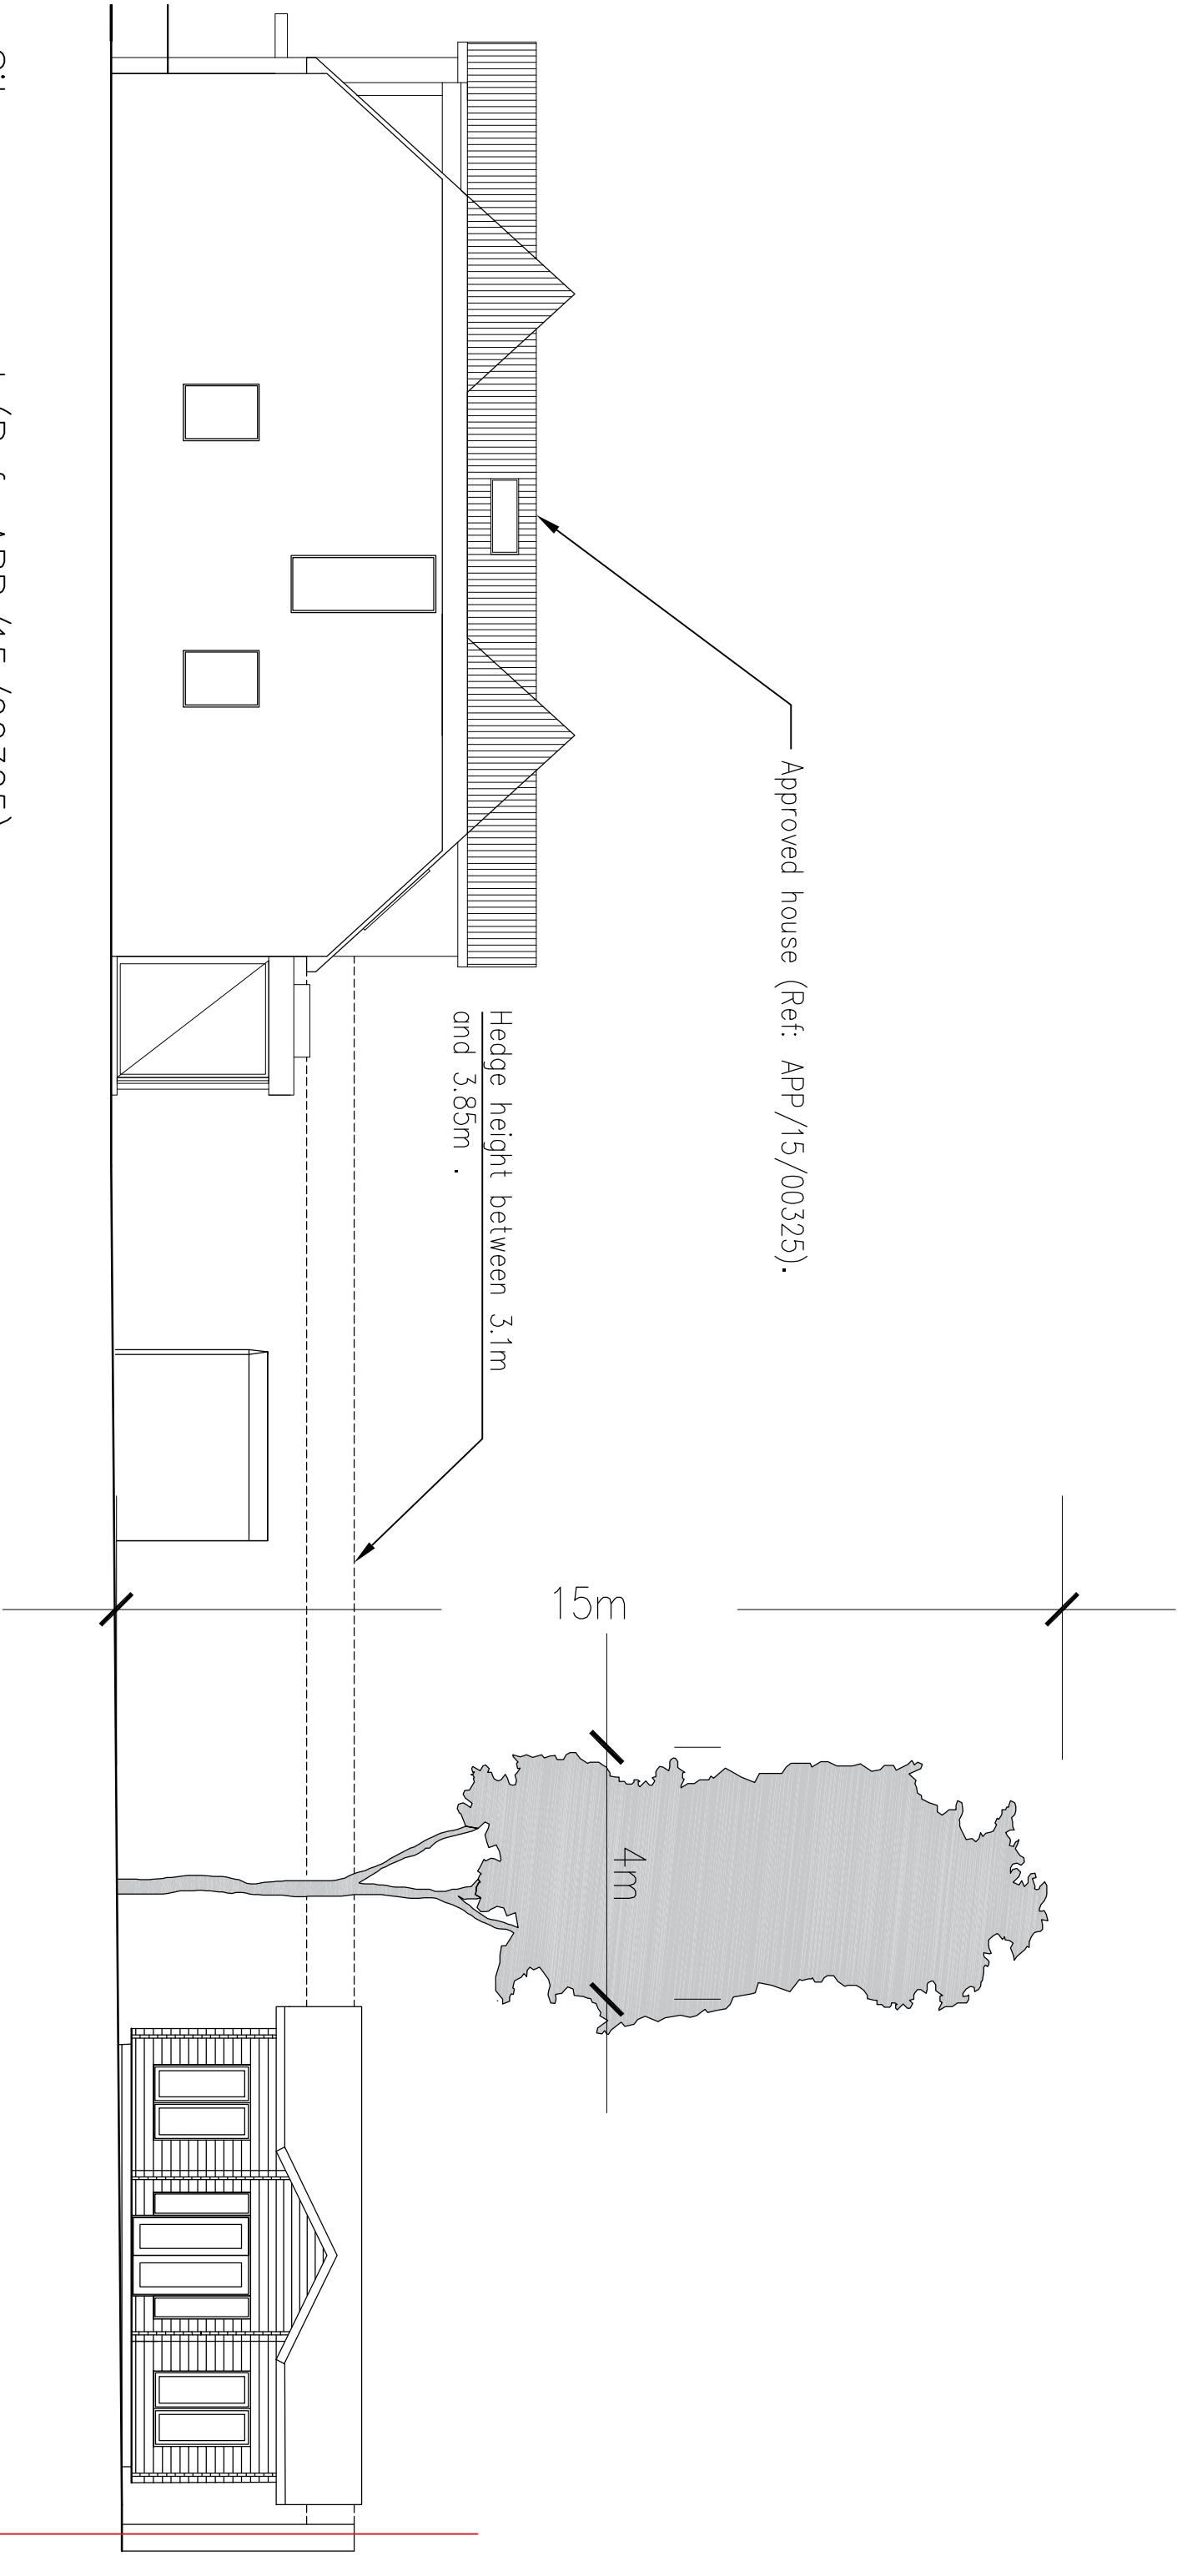

Site as approved (Ref: APP/15/00325)
with proposed summer house

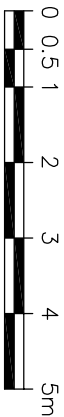

Notes

ALL DETAILS TO BE CHECKED AND APPROVED BY
SPECIALIST CONTRACTOR AND INSTALLED IN STRICT
ACCORDANCE WITH MANUFACTURERS DESIGN AND
SPECIFICATION

Notes/revisions:

Rev	Date	Dwn	Chkd

PLANNING ISSUE

Date: August 2015	Client: Mr J. Adams
Drawn: JS	Project: 40 Beach Road, Emsworth
Check:	Title: Approved House and Proposed Summer House South Facing Elevation
Scale: 1 : 100 @A3	Dwgnr: 14-347 D111
	Revision: