


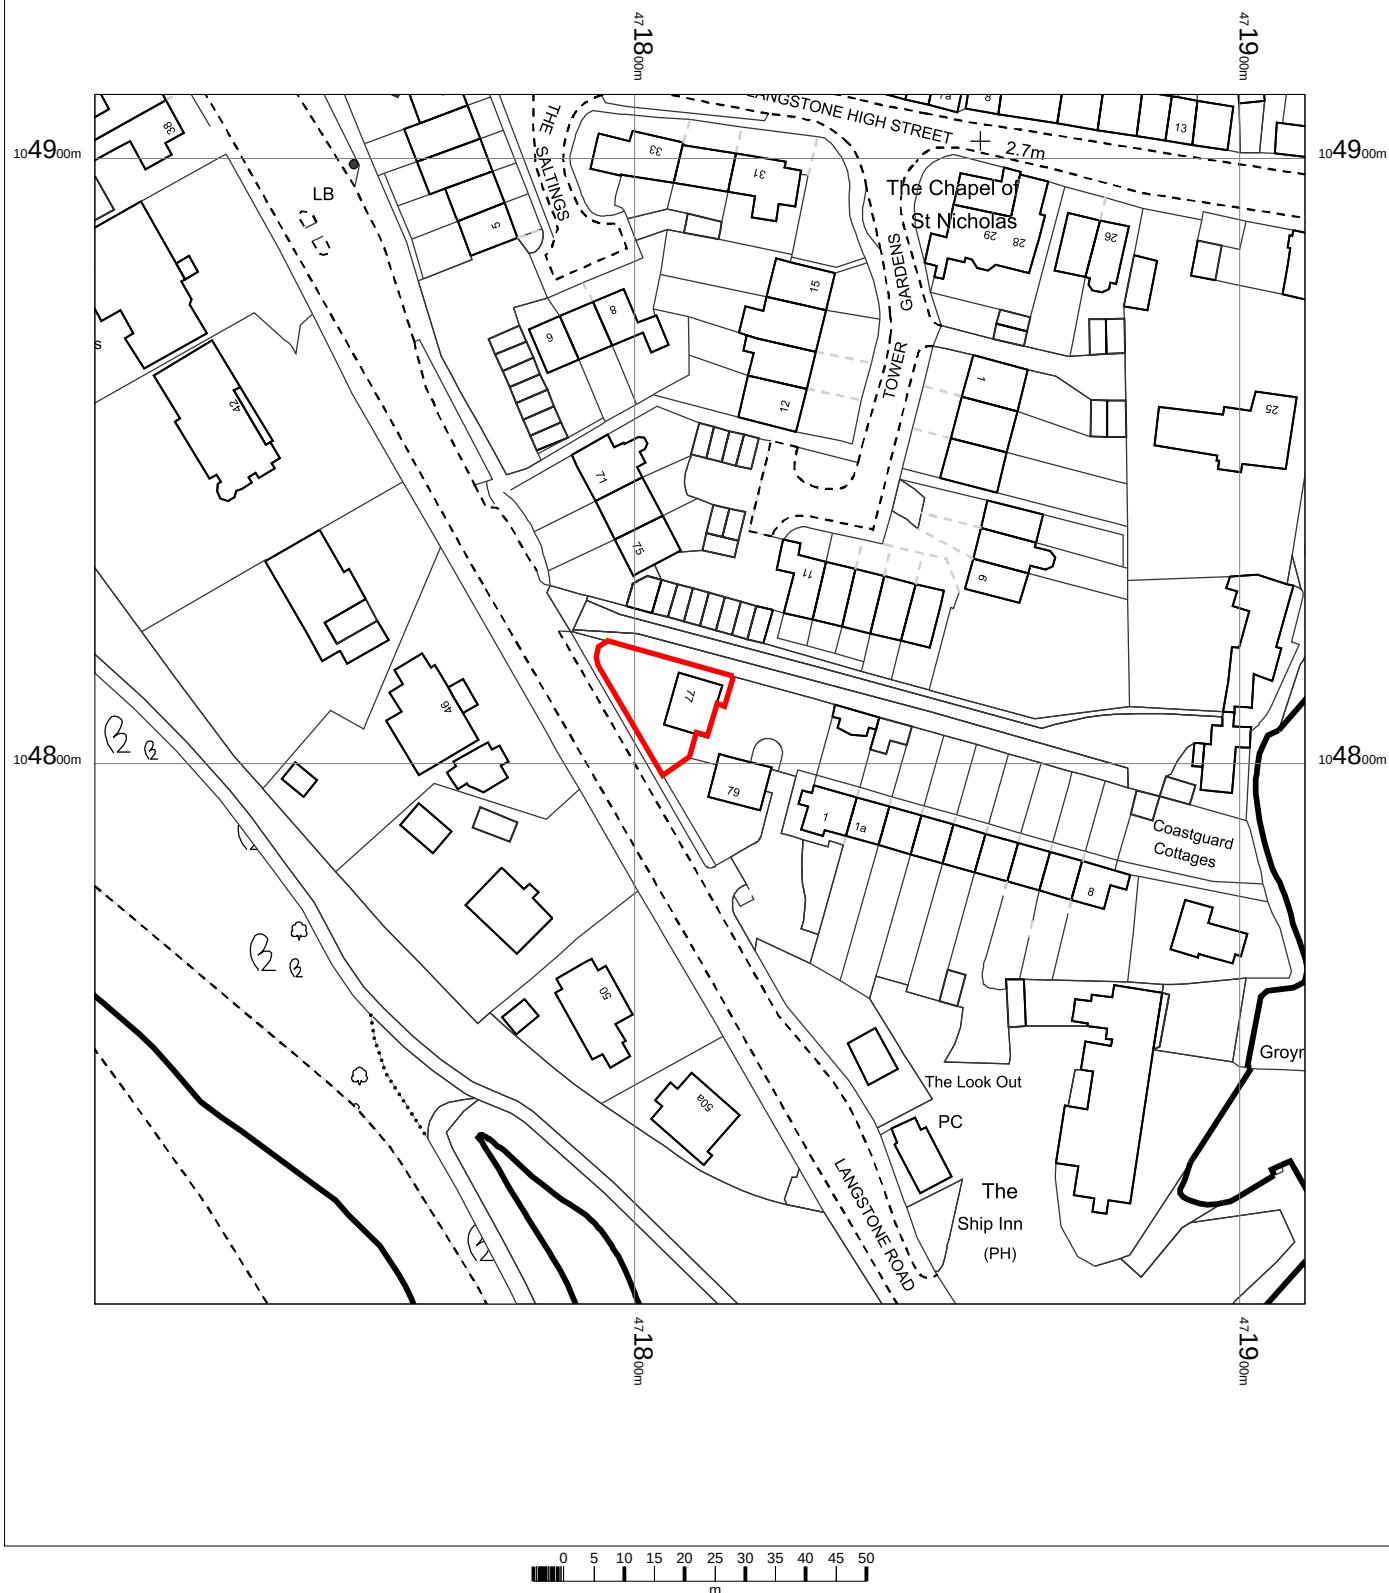


77 LANGSTONE ROAD
PO9 1RD

OS MasterMap 1250/2500/10000 scale
09 April 2015, ID: BW1-00417617
www.blackwellmapping.co.uk

1:1250 scale print at A4, Centre: 471811 E, 104811 N

©Crown Copyright Ordnance Survey. Licence no.
100041040

Mapping
sourced from

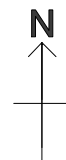

BLACKWELL'S
www.blackwellmapping.co.uk

TEL: 0114 268 7658
maps.sheffield@blackwell.co.uk