




EXISTING ELEVATION A (WEST) 1:100

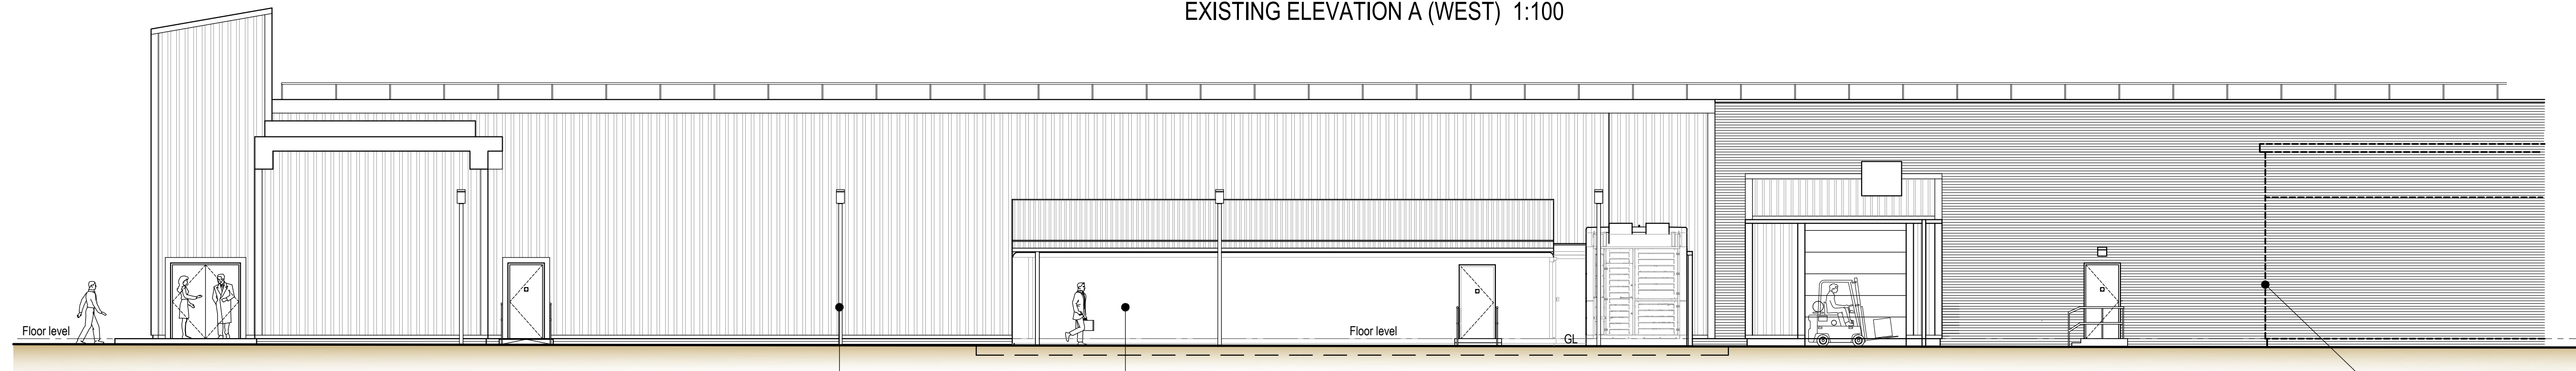


PROPOSED ELEVATION A (WEST) 1:100

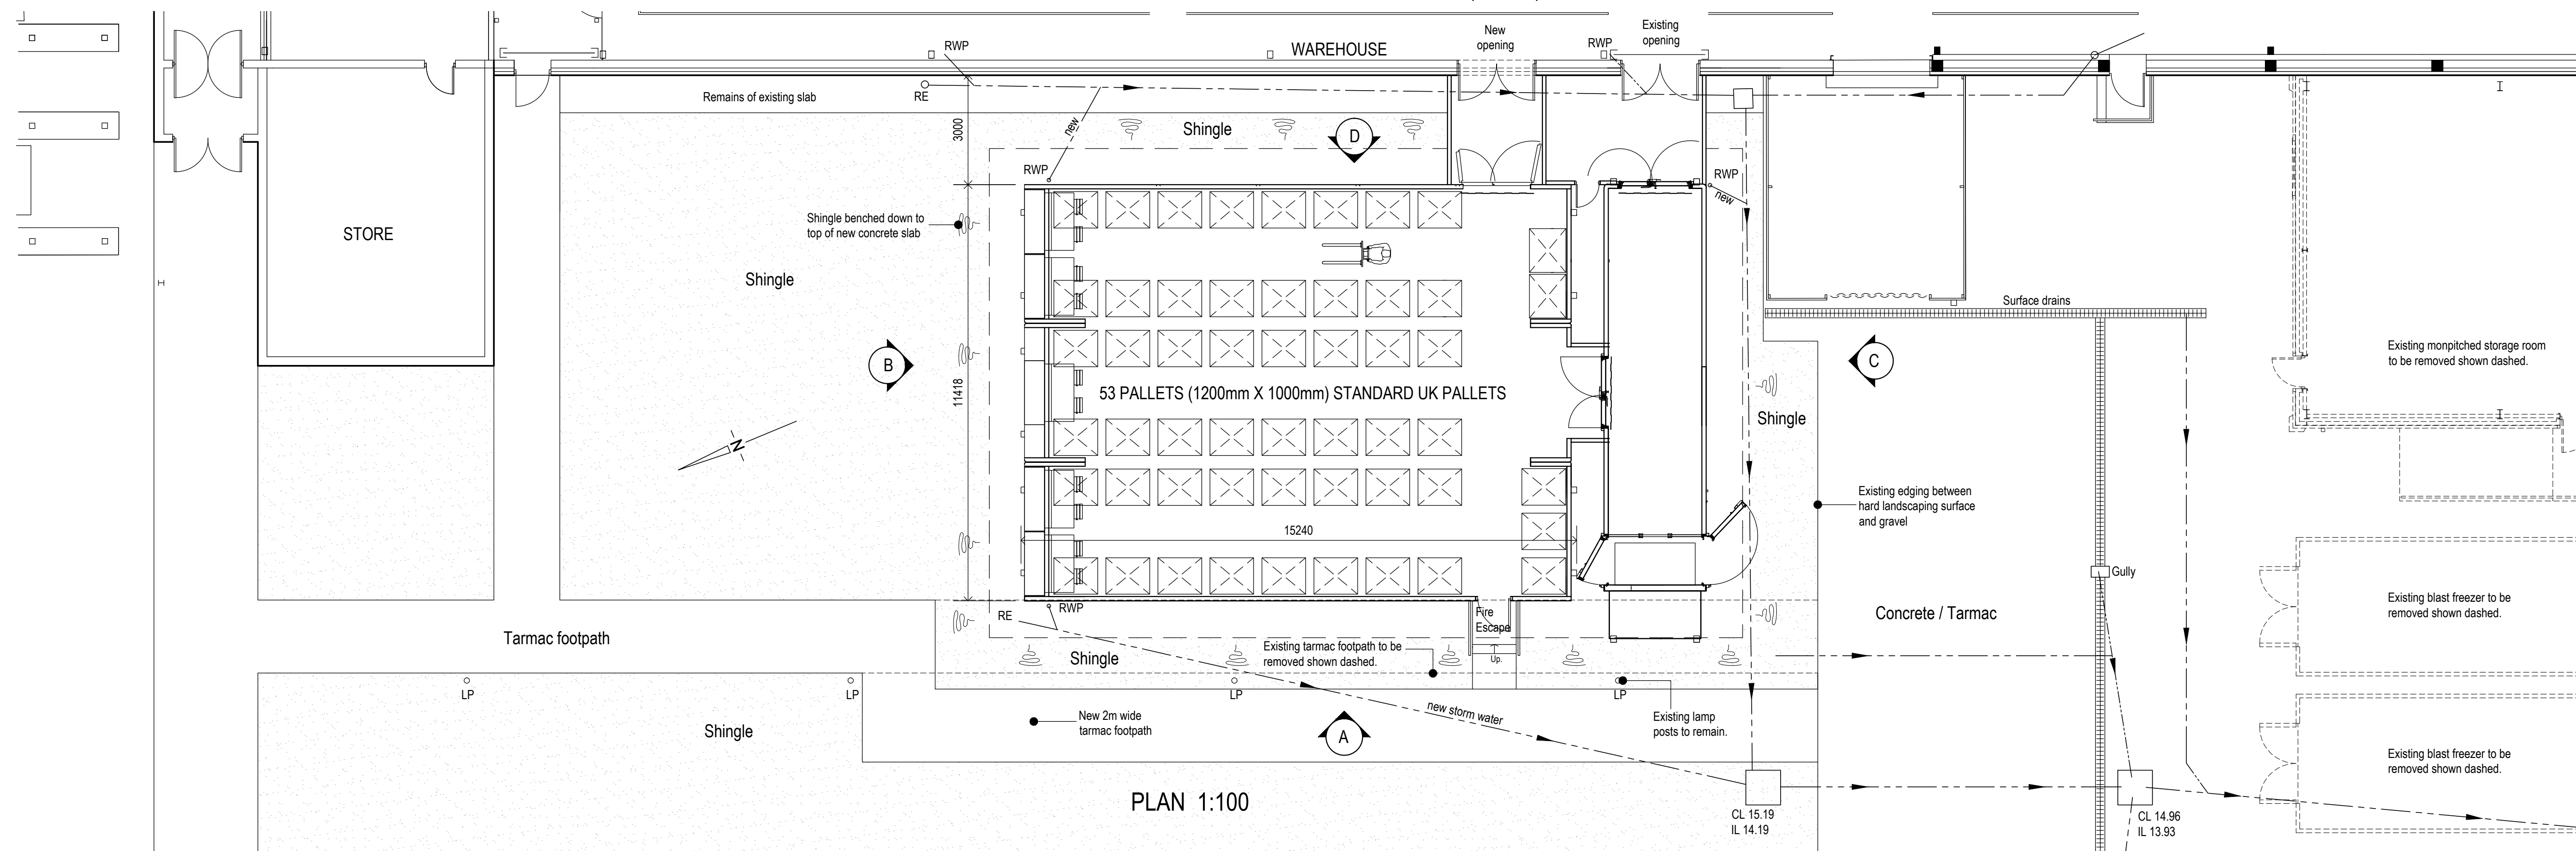


PLAN 1:100

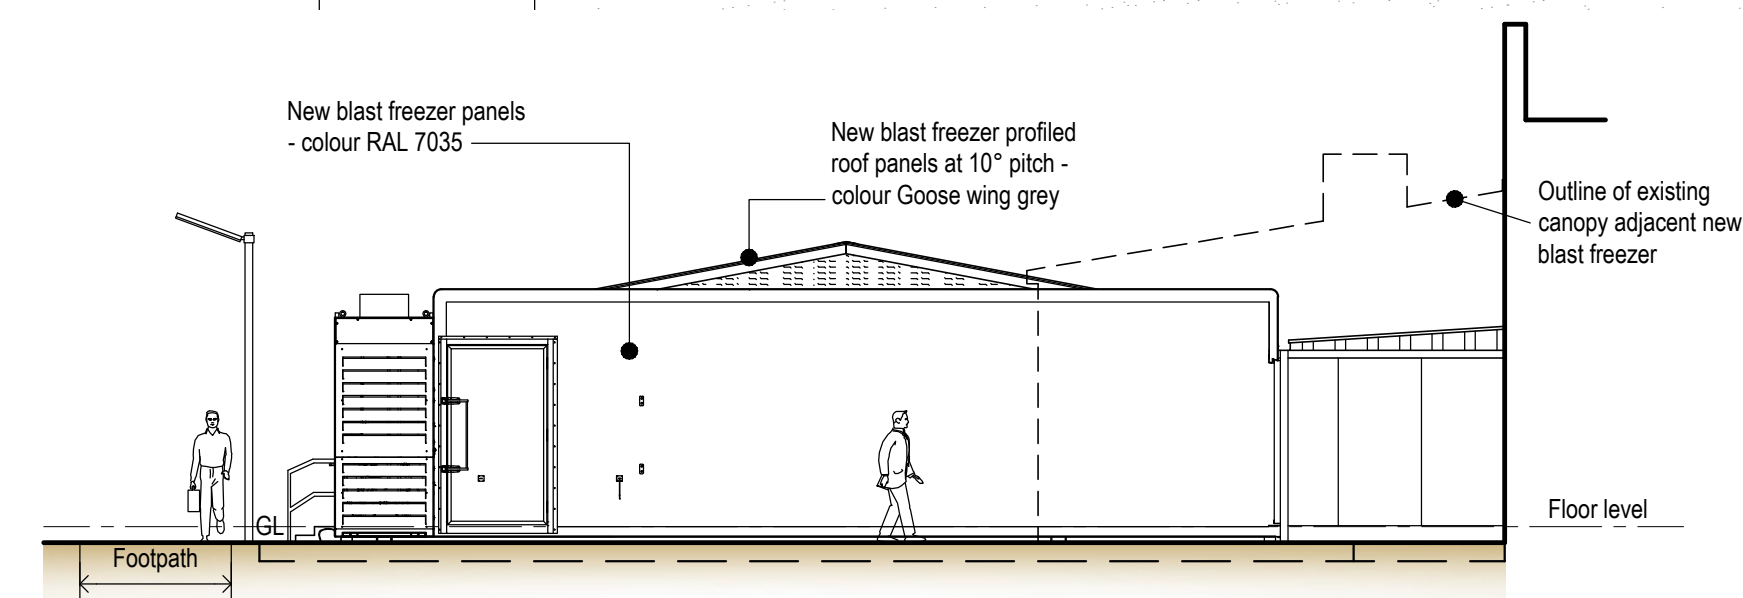


ELEVATION C (SOUTH) 1:100

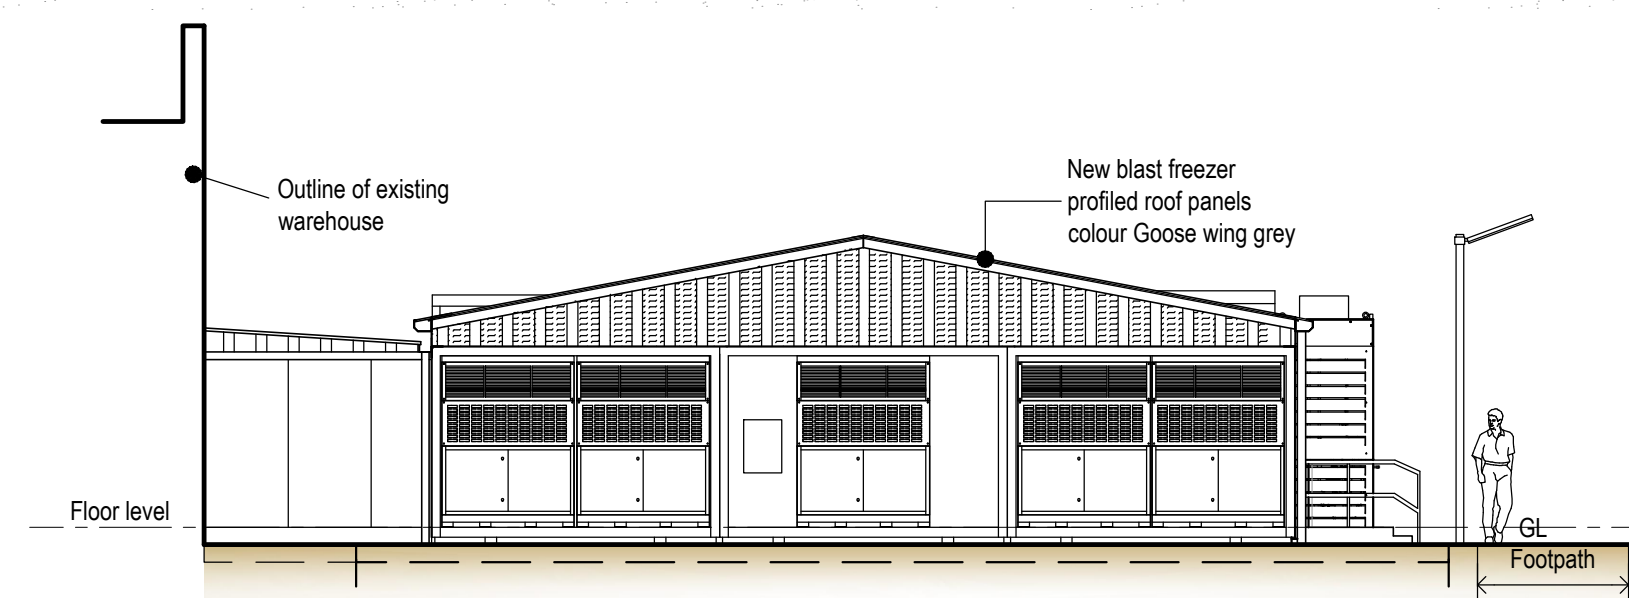

ELEVATION B (NORTH) 1:100

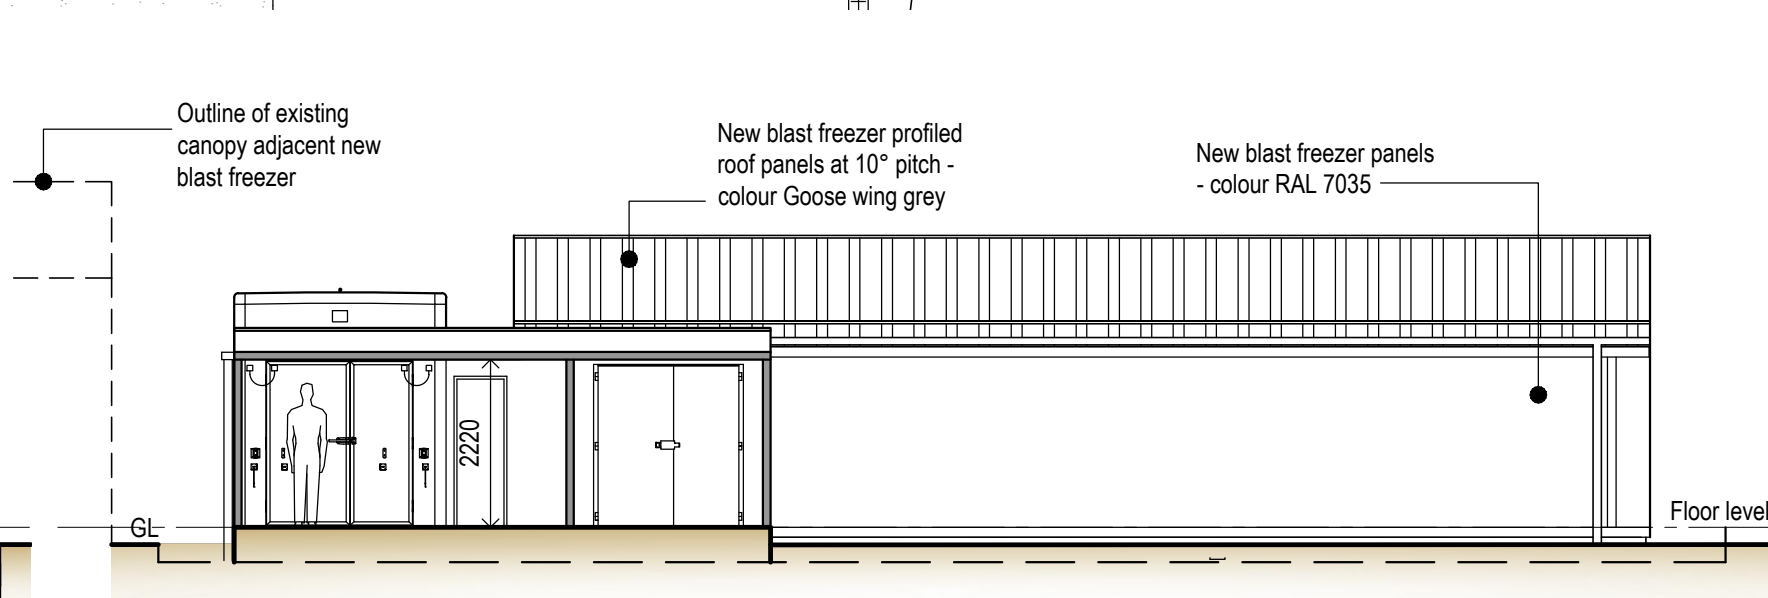


ELEVATION D (EAST) 1:100

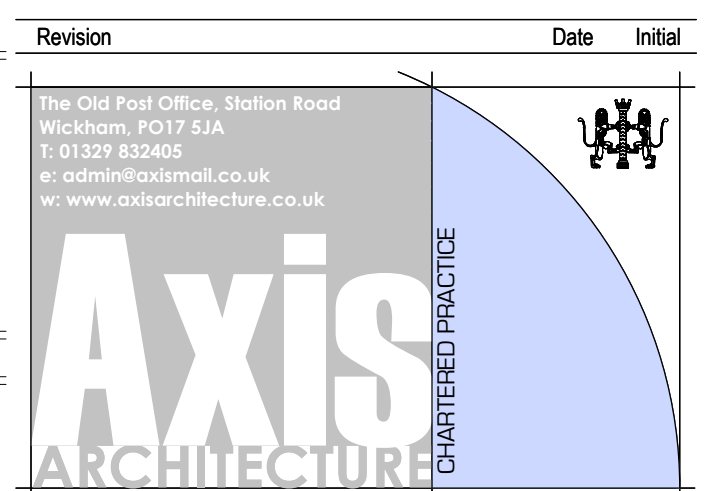

BIM Enabled Practice

All dimensions are to be checked on site and any discrepancies reported to the architect before work commences. Figured dimensions only are to be taken from this drawing. This drawing is to be read in conjunction with all relevant consultants and/or specialists drawings/documents and any discrepancies or variations notified to the architect before work commences. This drawing is copyright and may not be reproduced, wholly or in part, without the consent of the architect.

NEW BLAST FREEZER NEW LANE, HAVANT for PFIZER BIOTECH EXISTING & PROPOSED PLANS & ELEVATIONS

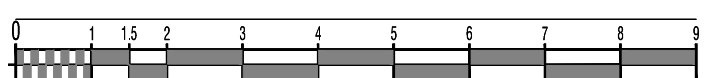

Scale: A1 Drawn Checked Date
1:100 PSA Mar 2015

Job Number & Drawing Number Revision
15-013-PL02