
PERMIT

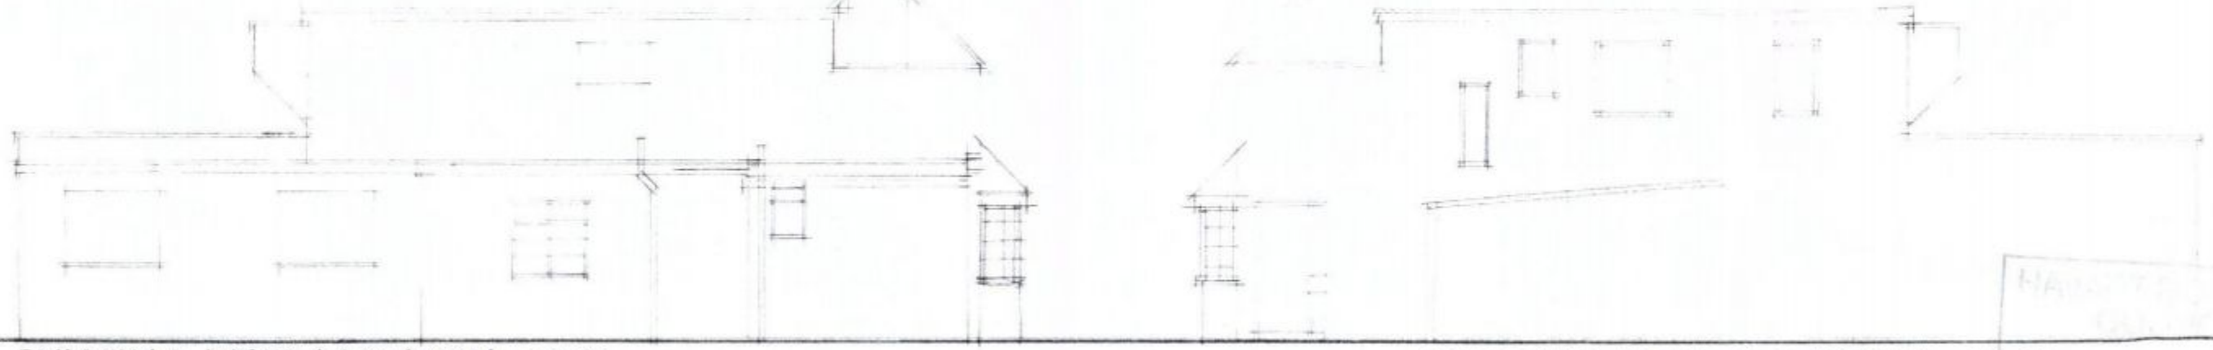


EXISTING SOUTH ELEVATION · FRONT
SCALE 1-100



EXISTING WEST ELEVATION · SIDE

EXISTING EAST ELEVATION · SIDE

EXISTING NORTH ELEVATION
REAR.

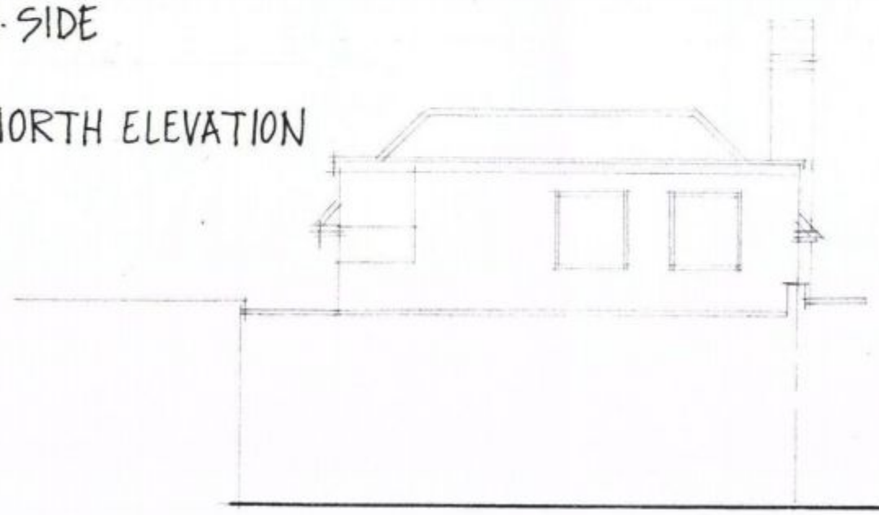

Building Design Consultancy.
1a Nutbourne Road, Sandy Point.
yling Island, Hampshire, P0119RT.
Telephone 02392 – 463994, E-mail: inutbourne@aol.com

PROPOSED ALTERATIONS AND IMPROVEMENTS TO 32A SEAFRONT, HAYLING ISLAND. FOR MR AND MRS LEWIS. EXISTING ELEVATIONS
Scale 1: 100 @ a3. April 2011

HAVANT BOROUGH COUNCIL
31 MAY 2011
RECEIVED