


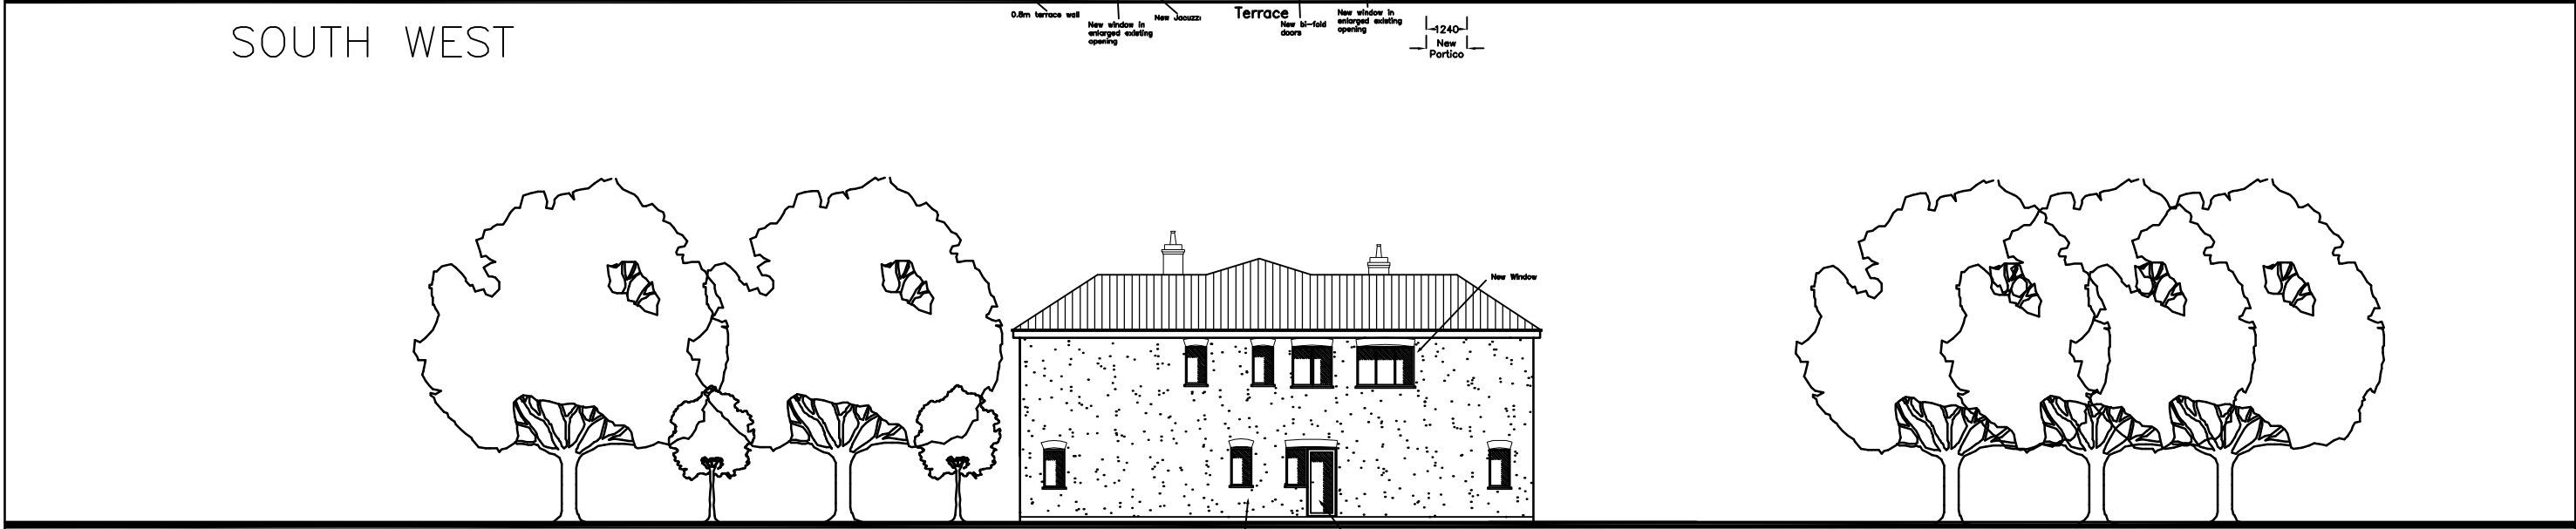

SOUTH WEST



NORTH EAST

Broad Oak
Cope Lane
Hayling Island

PROPOSED
ELEVATIONS

Revisions
A.



Martin Critchley
CHARTERED ARCHITECT

The Old Brewery,
15E South Street, Havant,
Hampshire, PO9 1BU
023 92 474 919
critchleyarchitect@hotmail.com

Scale A3 = 1:200
Drawn SAR
Date 10/02/16

1413-502⁰

