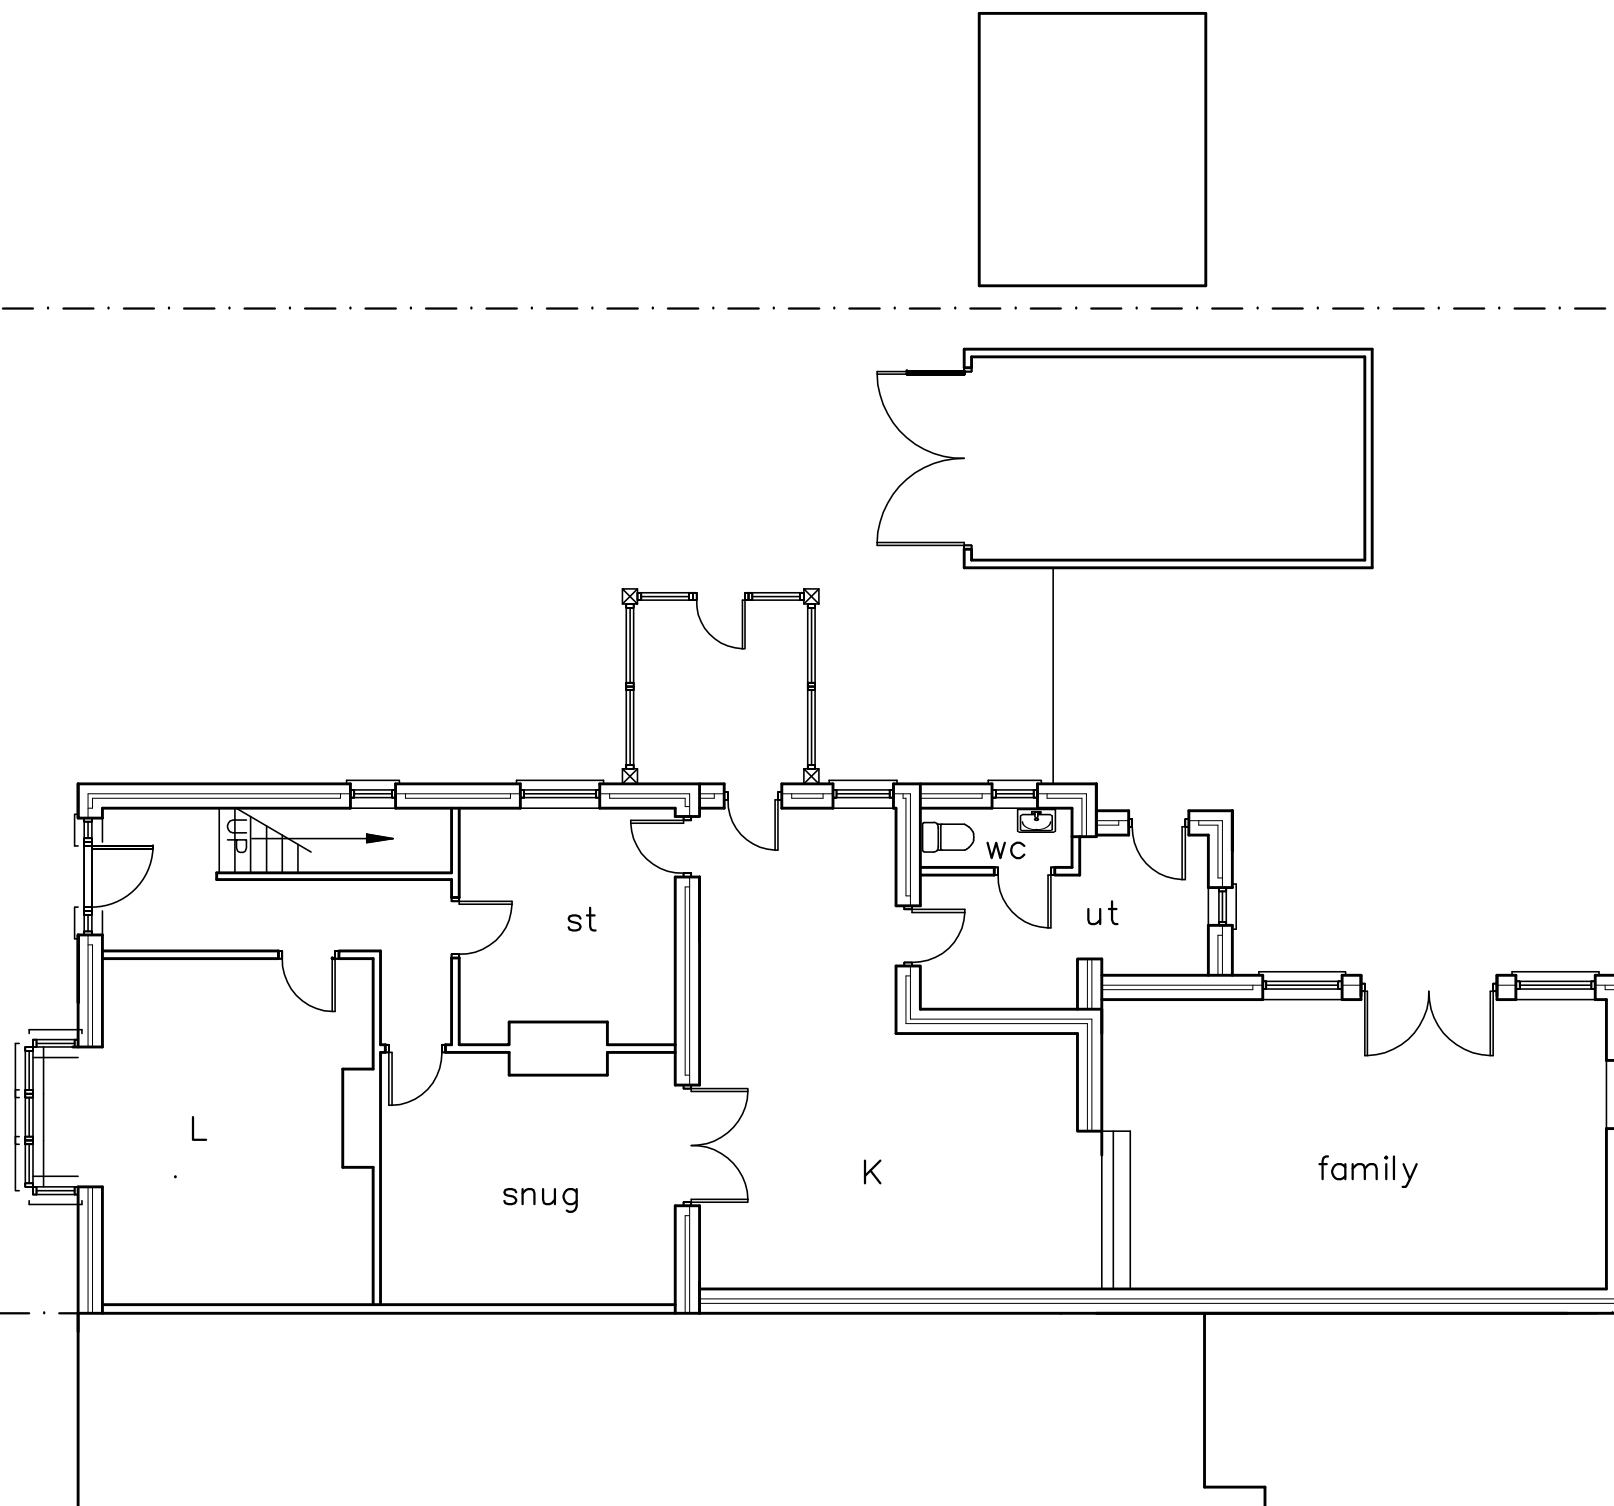
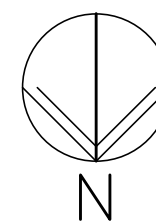


13 BEACH ROAD
EMSWORTH

SURVEY PLAN

Scale A3-1:100
Date 16/05/11
Drawn ALB

Revisions

A. Windows added. 25/07/11
B.

BE-001^A