

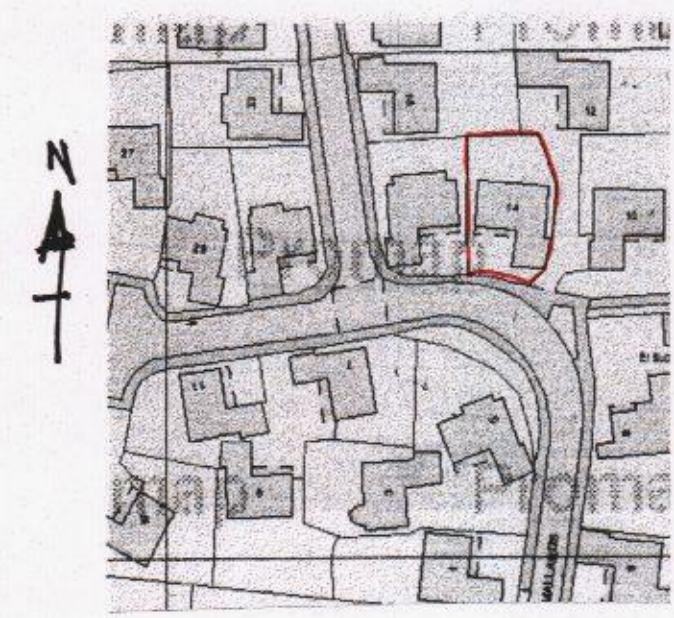
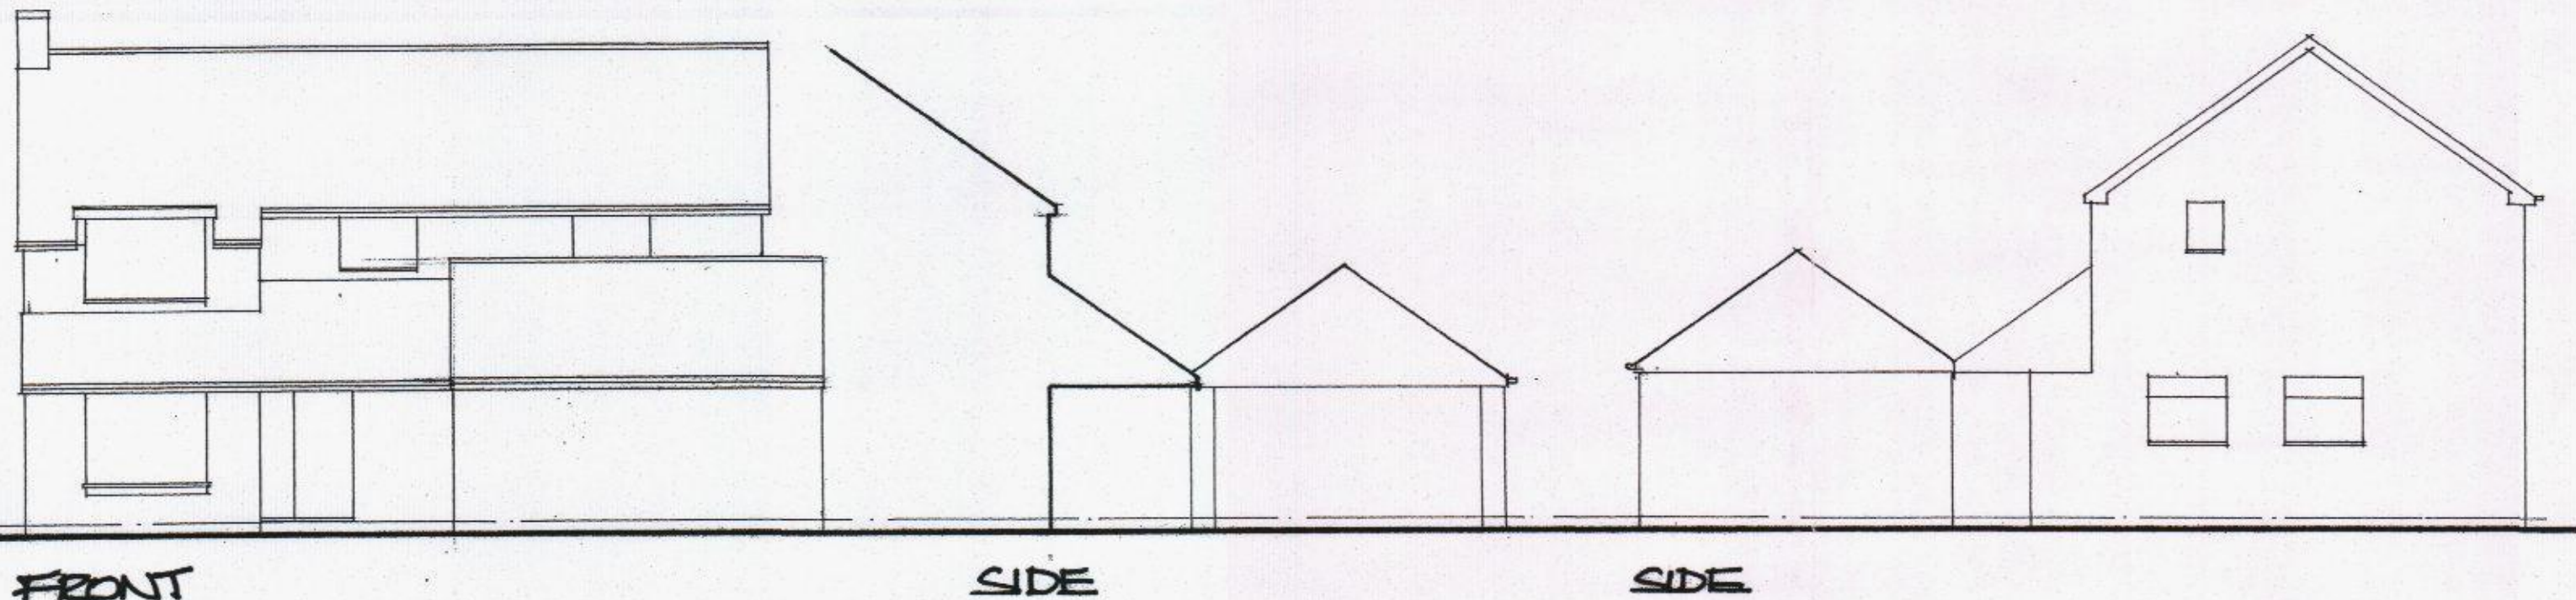


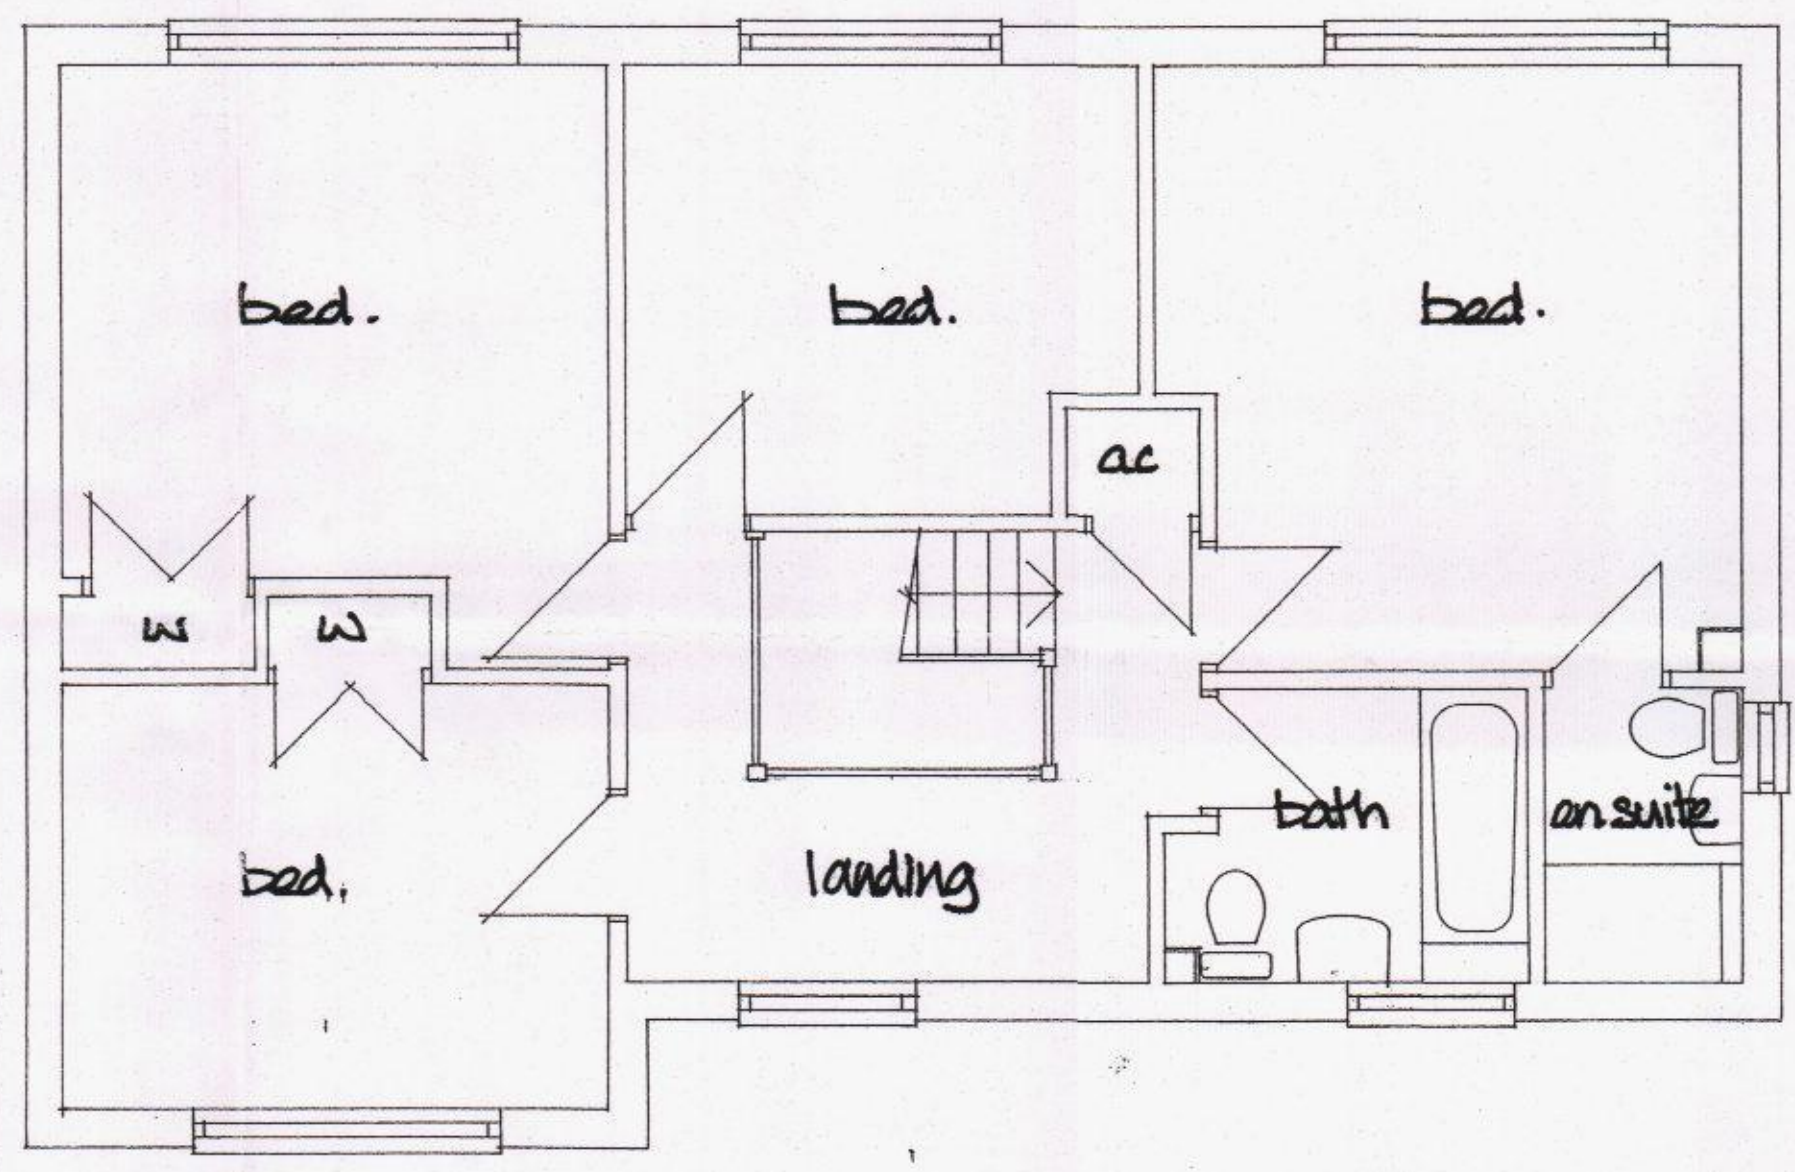

HAVANT BOROUGH
COUNCIL
25 JUN 2015
RECEIVED

LOCATION PLAN
Scale 1:1250
65 W 100046326

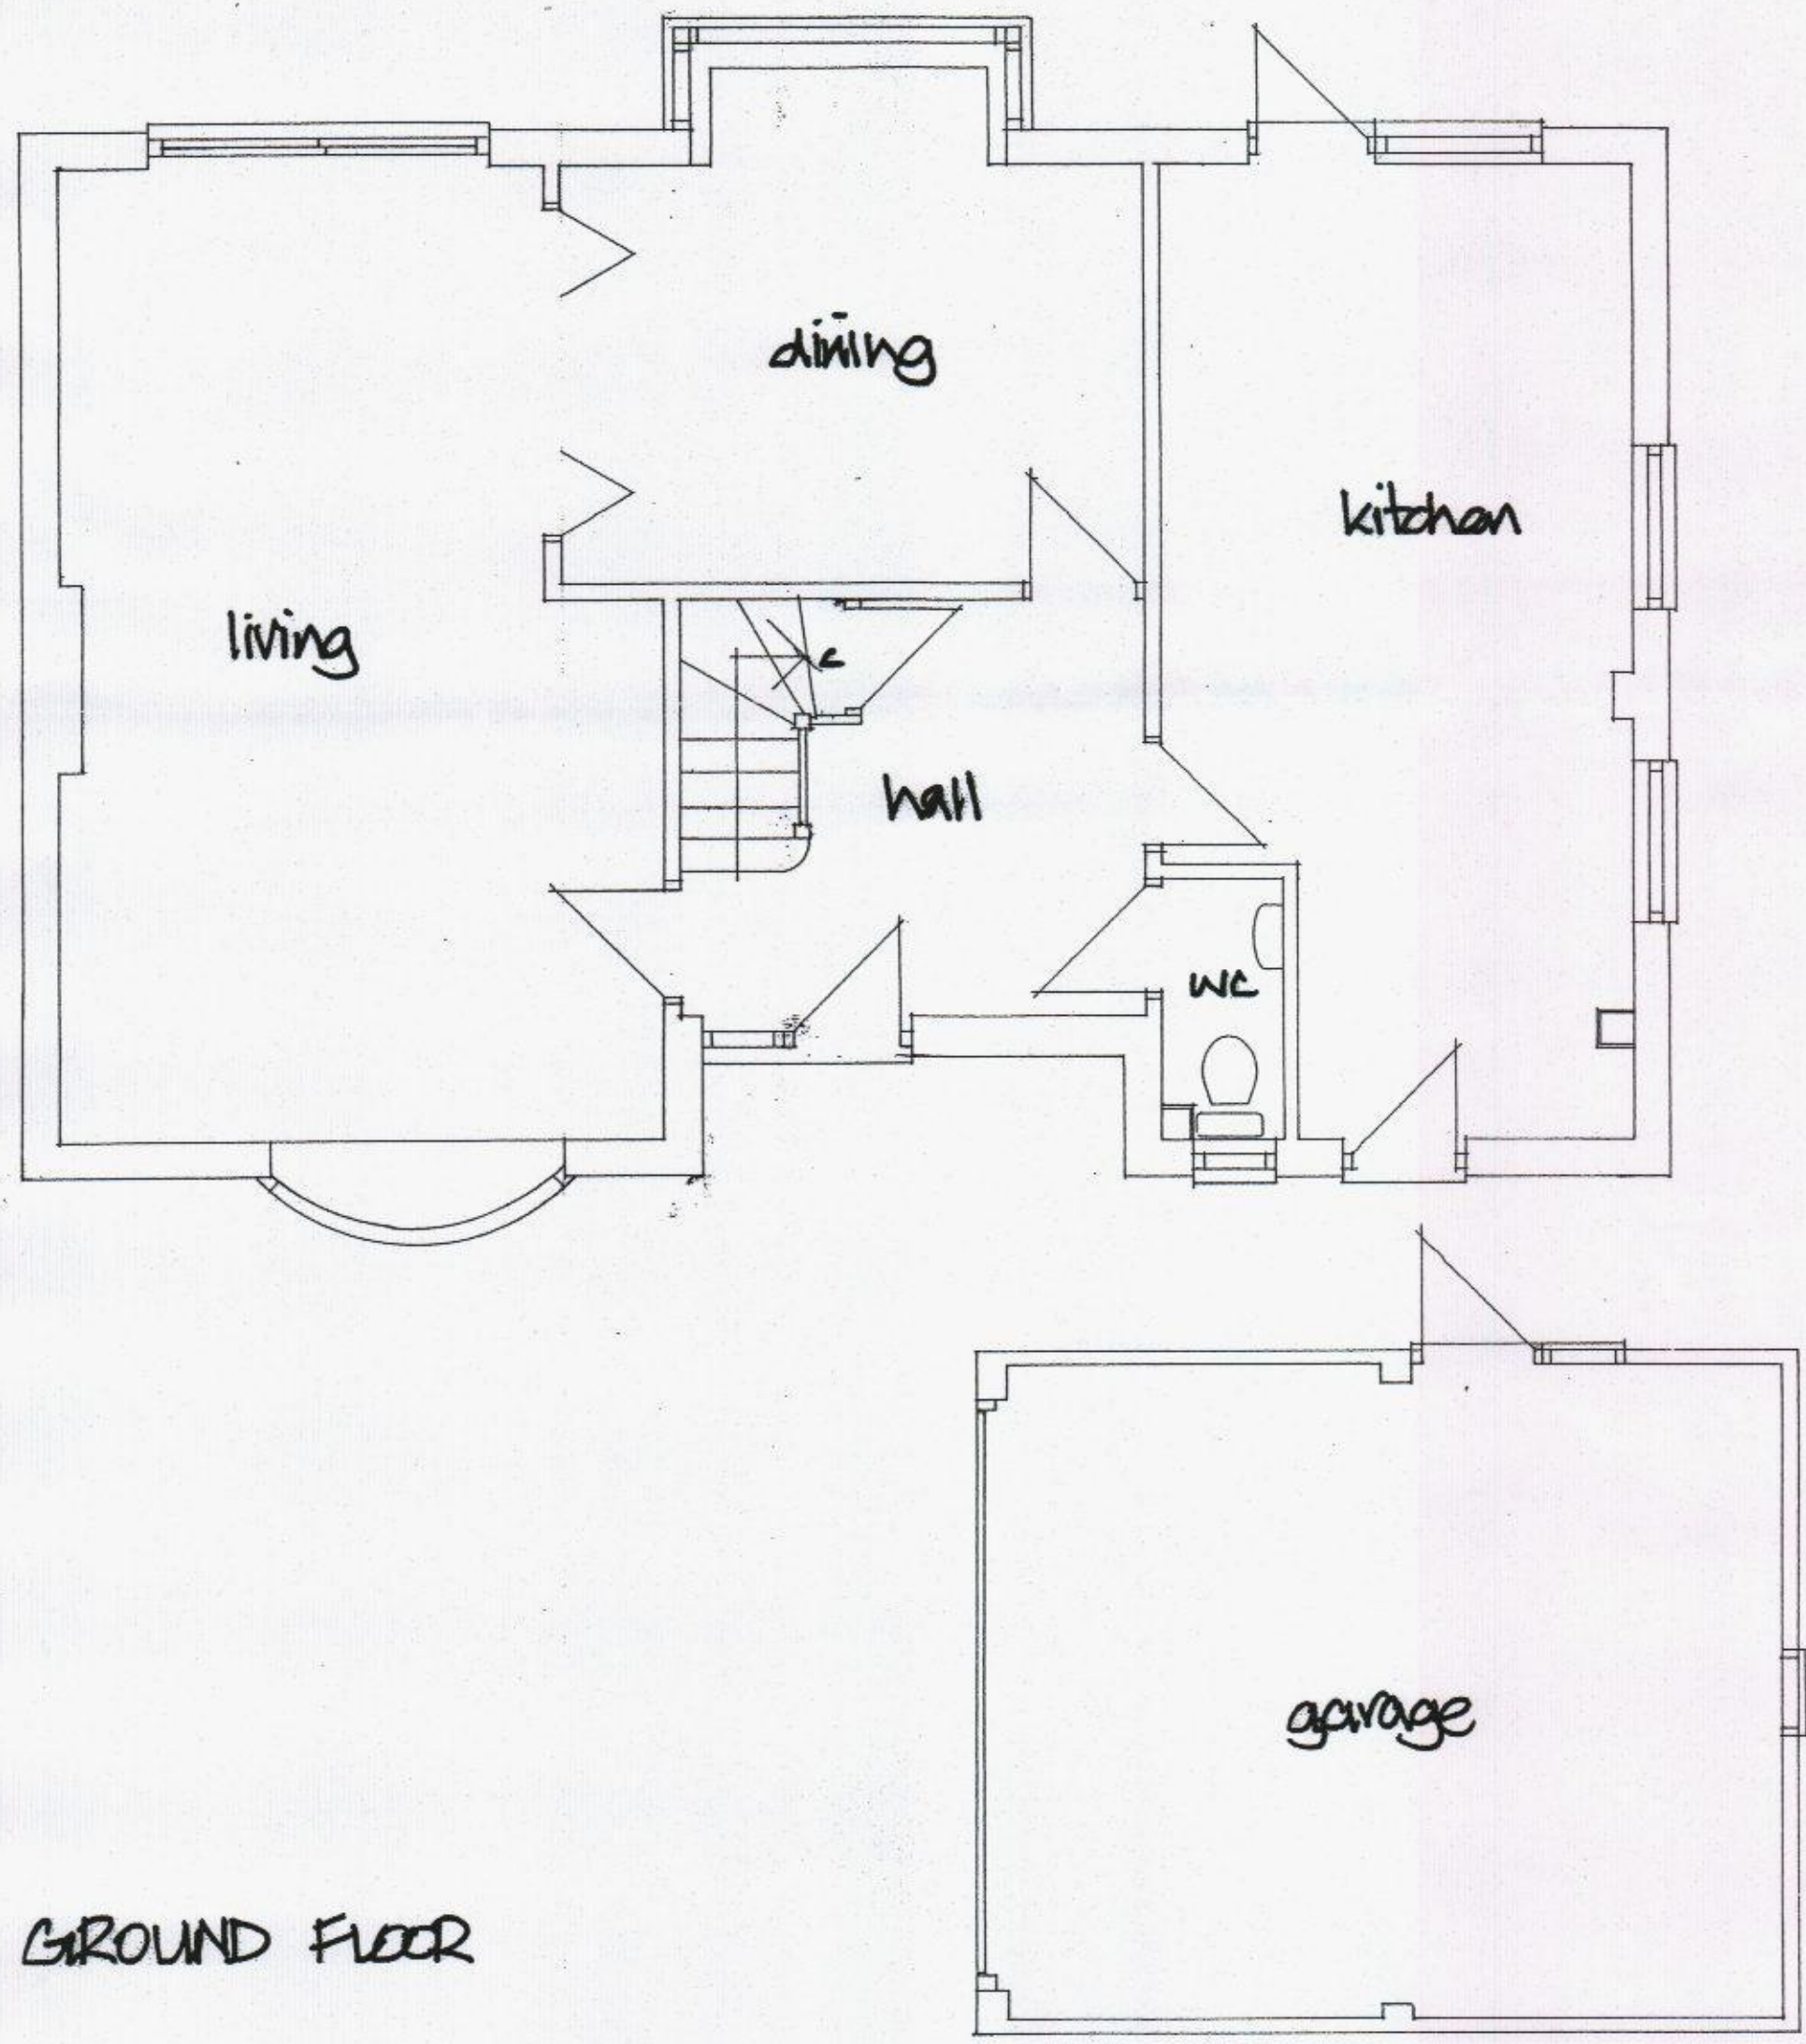

DEREK TREAGUS ASSOCIATES ARCHITECTURAL SERVICES No3-The Townhouse, 20 Nelson Road, Southsea, Hampshire PO5 2AS Tel: 07956 624094 Email: derek.treagus@ntlworld.com	
Project	FIRST FLOOR EXTENSION AT 14 THE MALLARDS, LANGSTONE.
Client	Mr & Mrs M Aston
Subject	Planning Drawing Existing
Date: June 2015	Scale: 1: 50, 1:100 @ /
Rev:	Drg. No. 15/427/02
• Copyright reserved. • All dimensions are to be site confirmed and should not be scaled unless for Planning purposes. • Verify all queries with the office.	

GROUND FLOOR

FIRST FLOOR