
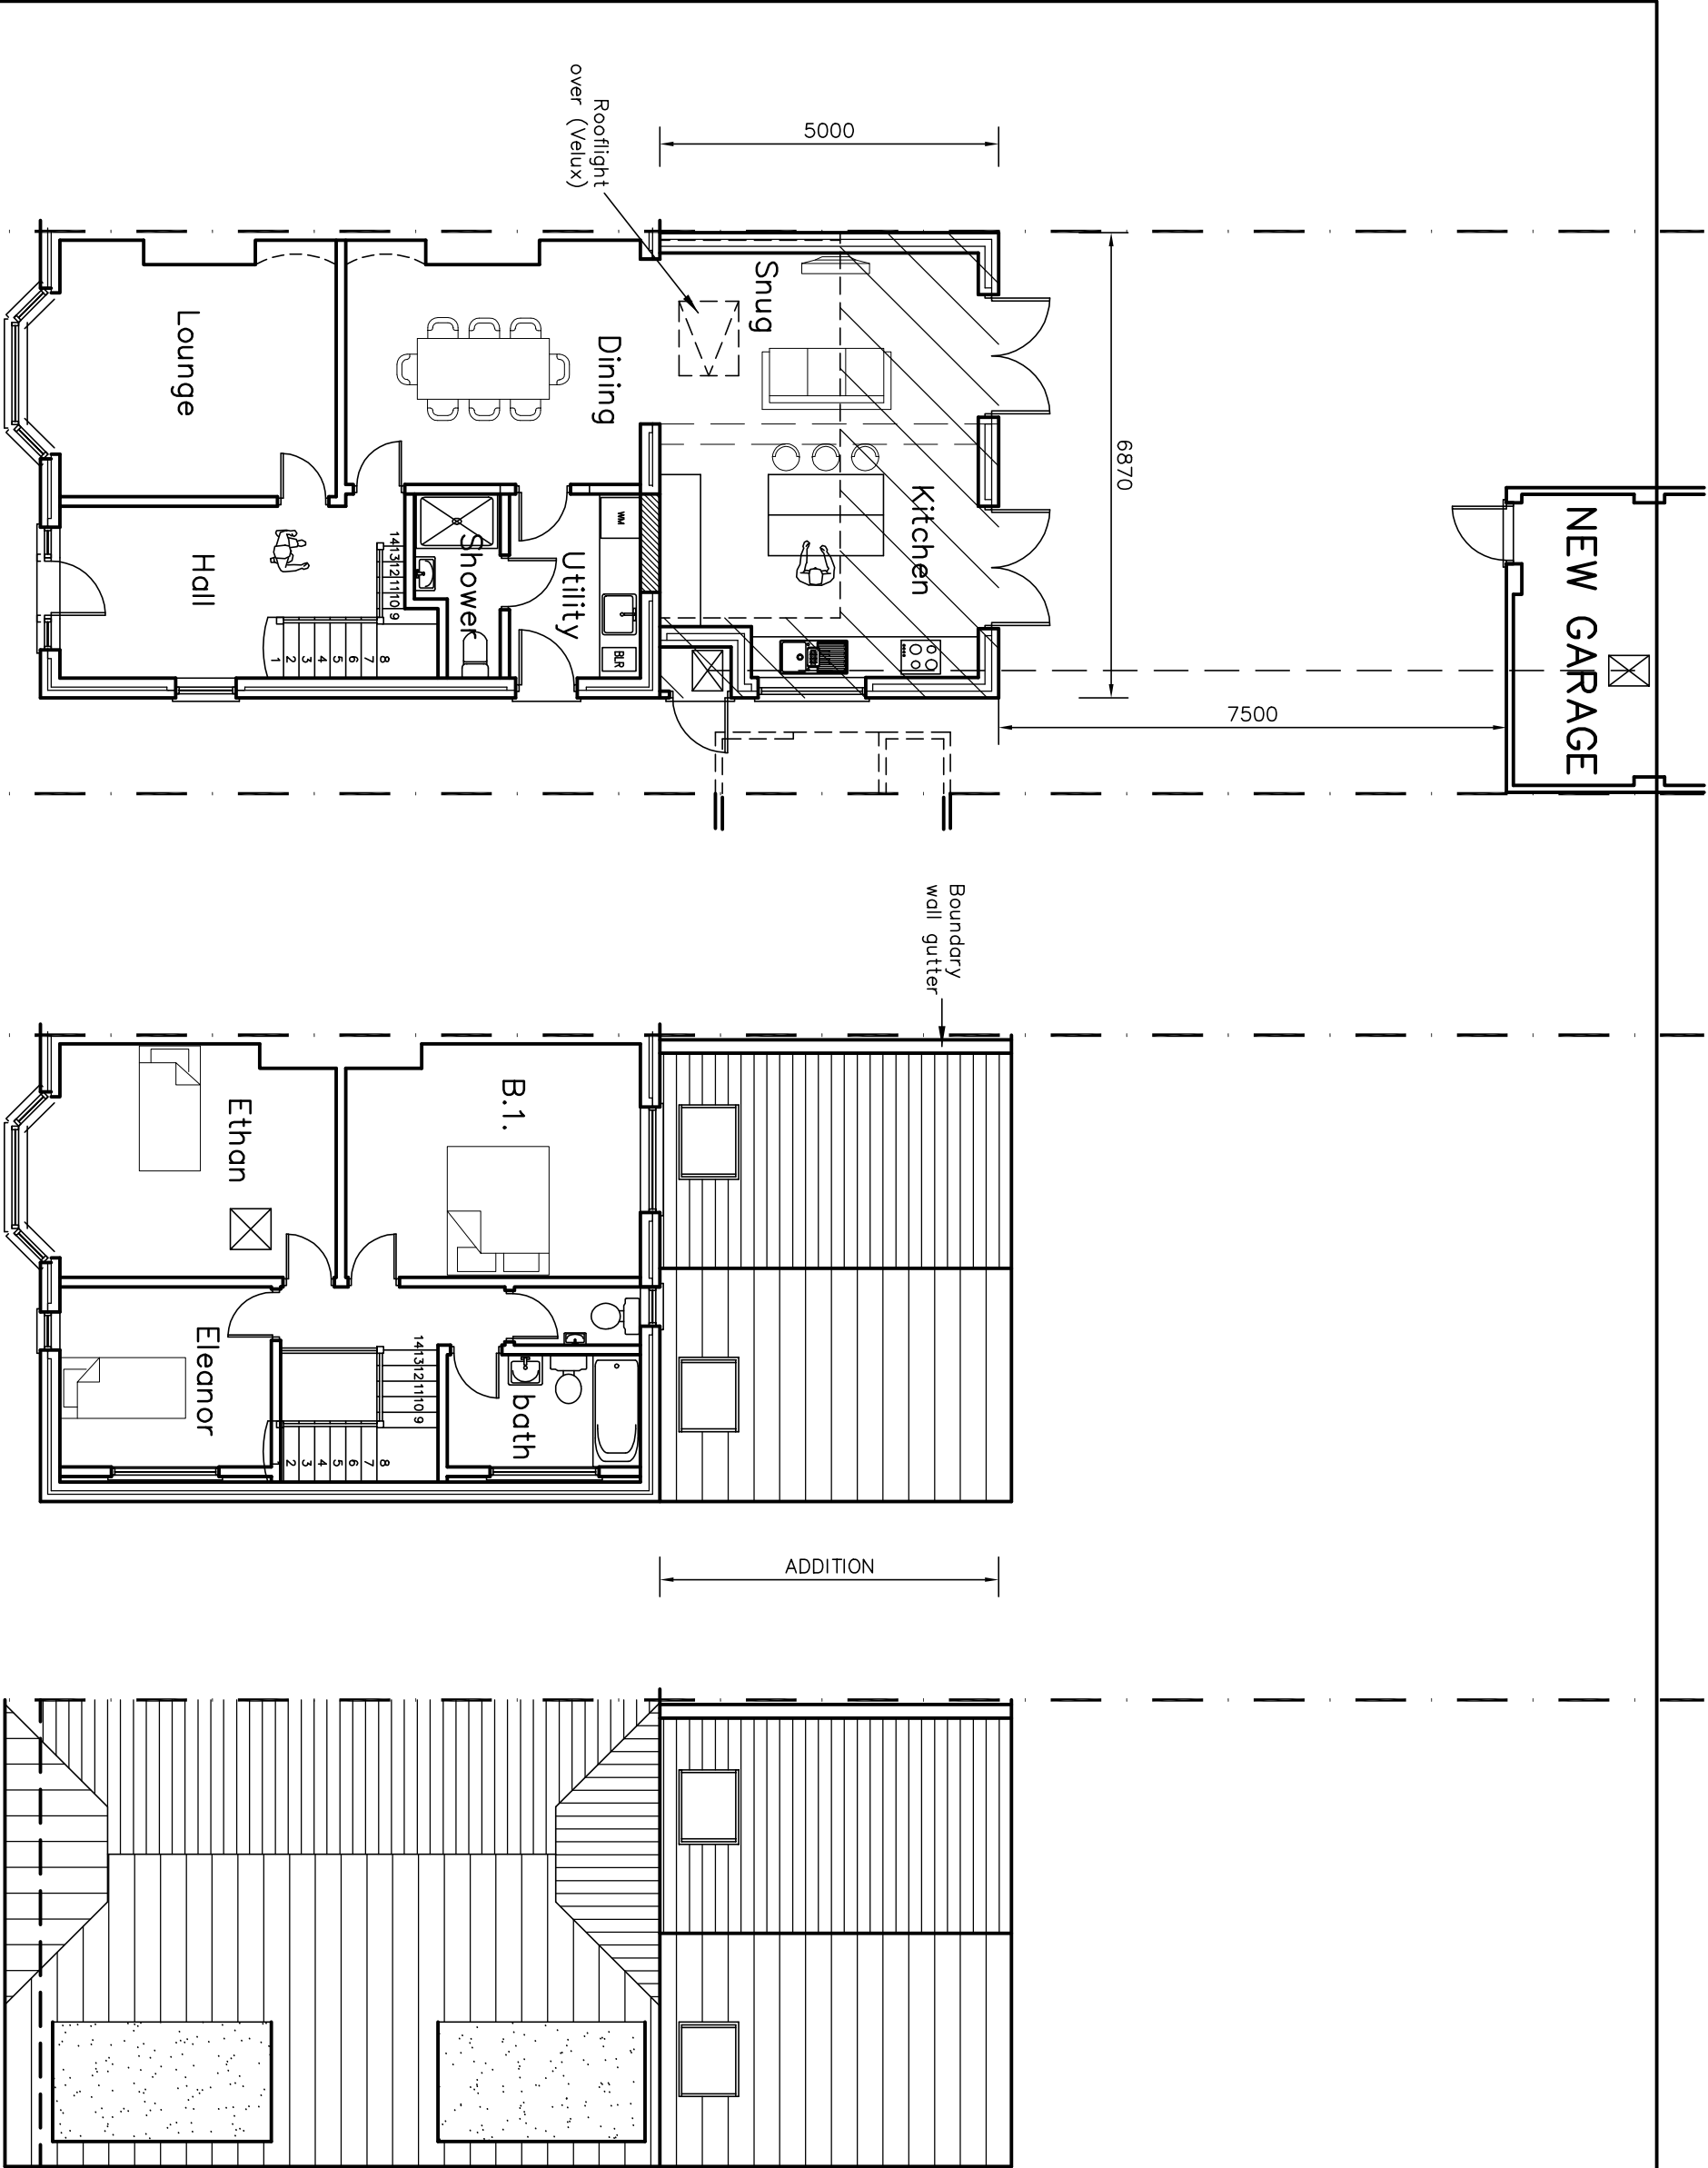


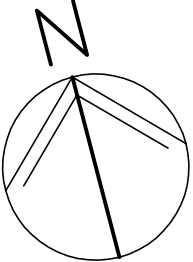

12 Manor Close
Havant
PO9 1BD

PROPOSAL
PLANS #2

Martin Critchley
Chartered Architect
7 North Street
Havant, Hampshire, PO9 1PW
023 92 474 919
critchleyarchitect@hotmail.com

Scale A3 =1:100
Drawn MHC /JSC
Date 15/07/13

Revisions

- A. Client revisions. 11/07/13
- B. Utility Revised 15/07/13
- C. Minor amendments. 24/07/13
- D. Window revision. 31/07/13
- E. New garage shown. 06/08/13
- F. First floor omitted. 29/09/13

1330-301 F

metres

10

20

30