


**PROPOSED TWO STOREY SIDE AND REAR ADDITIONS.
21, KINGSWAY, HAYLING ISLAND, HANTS.
FOR MRS P. GRIMSEY-JONES.**

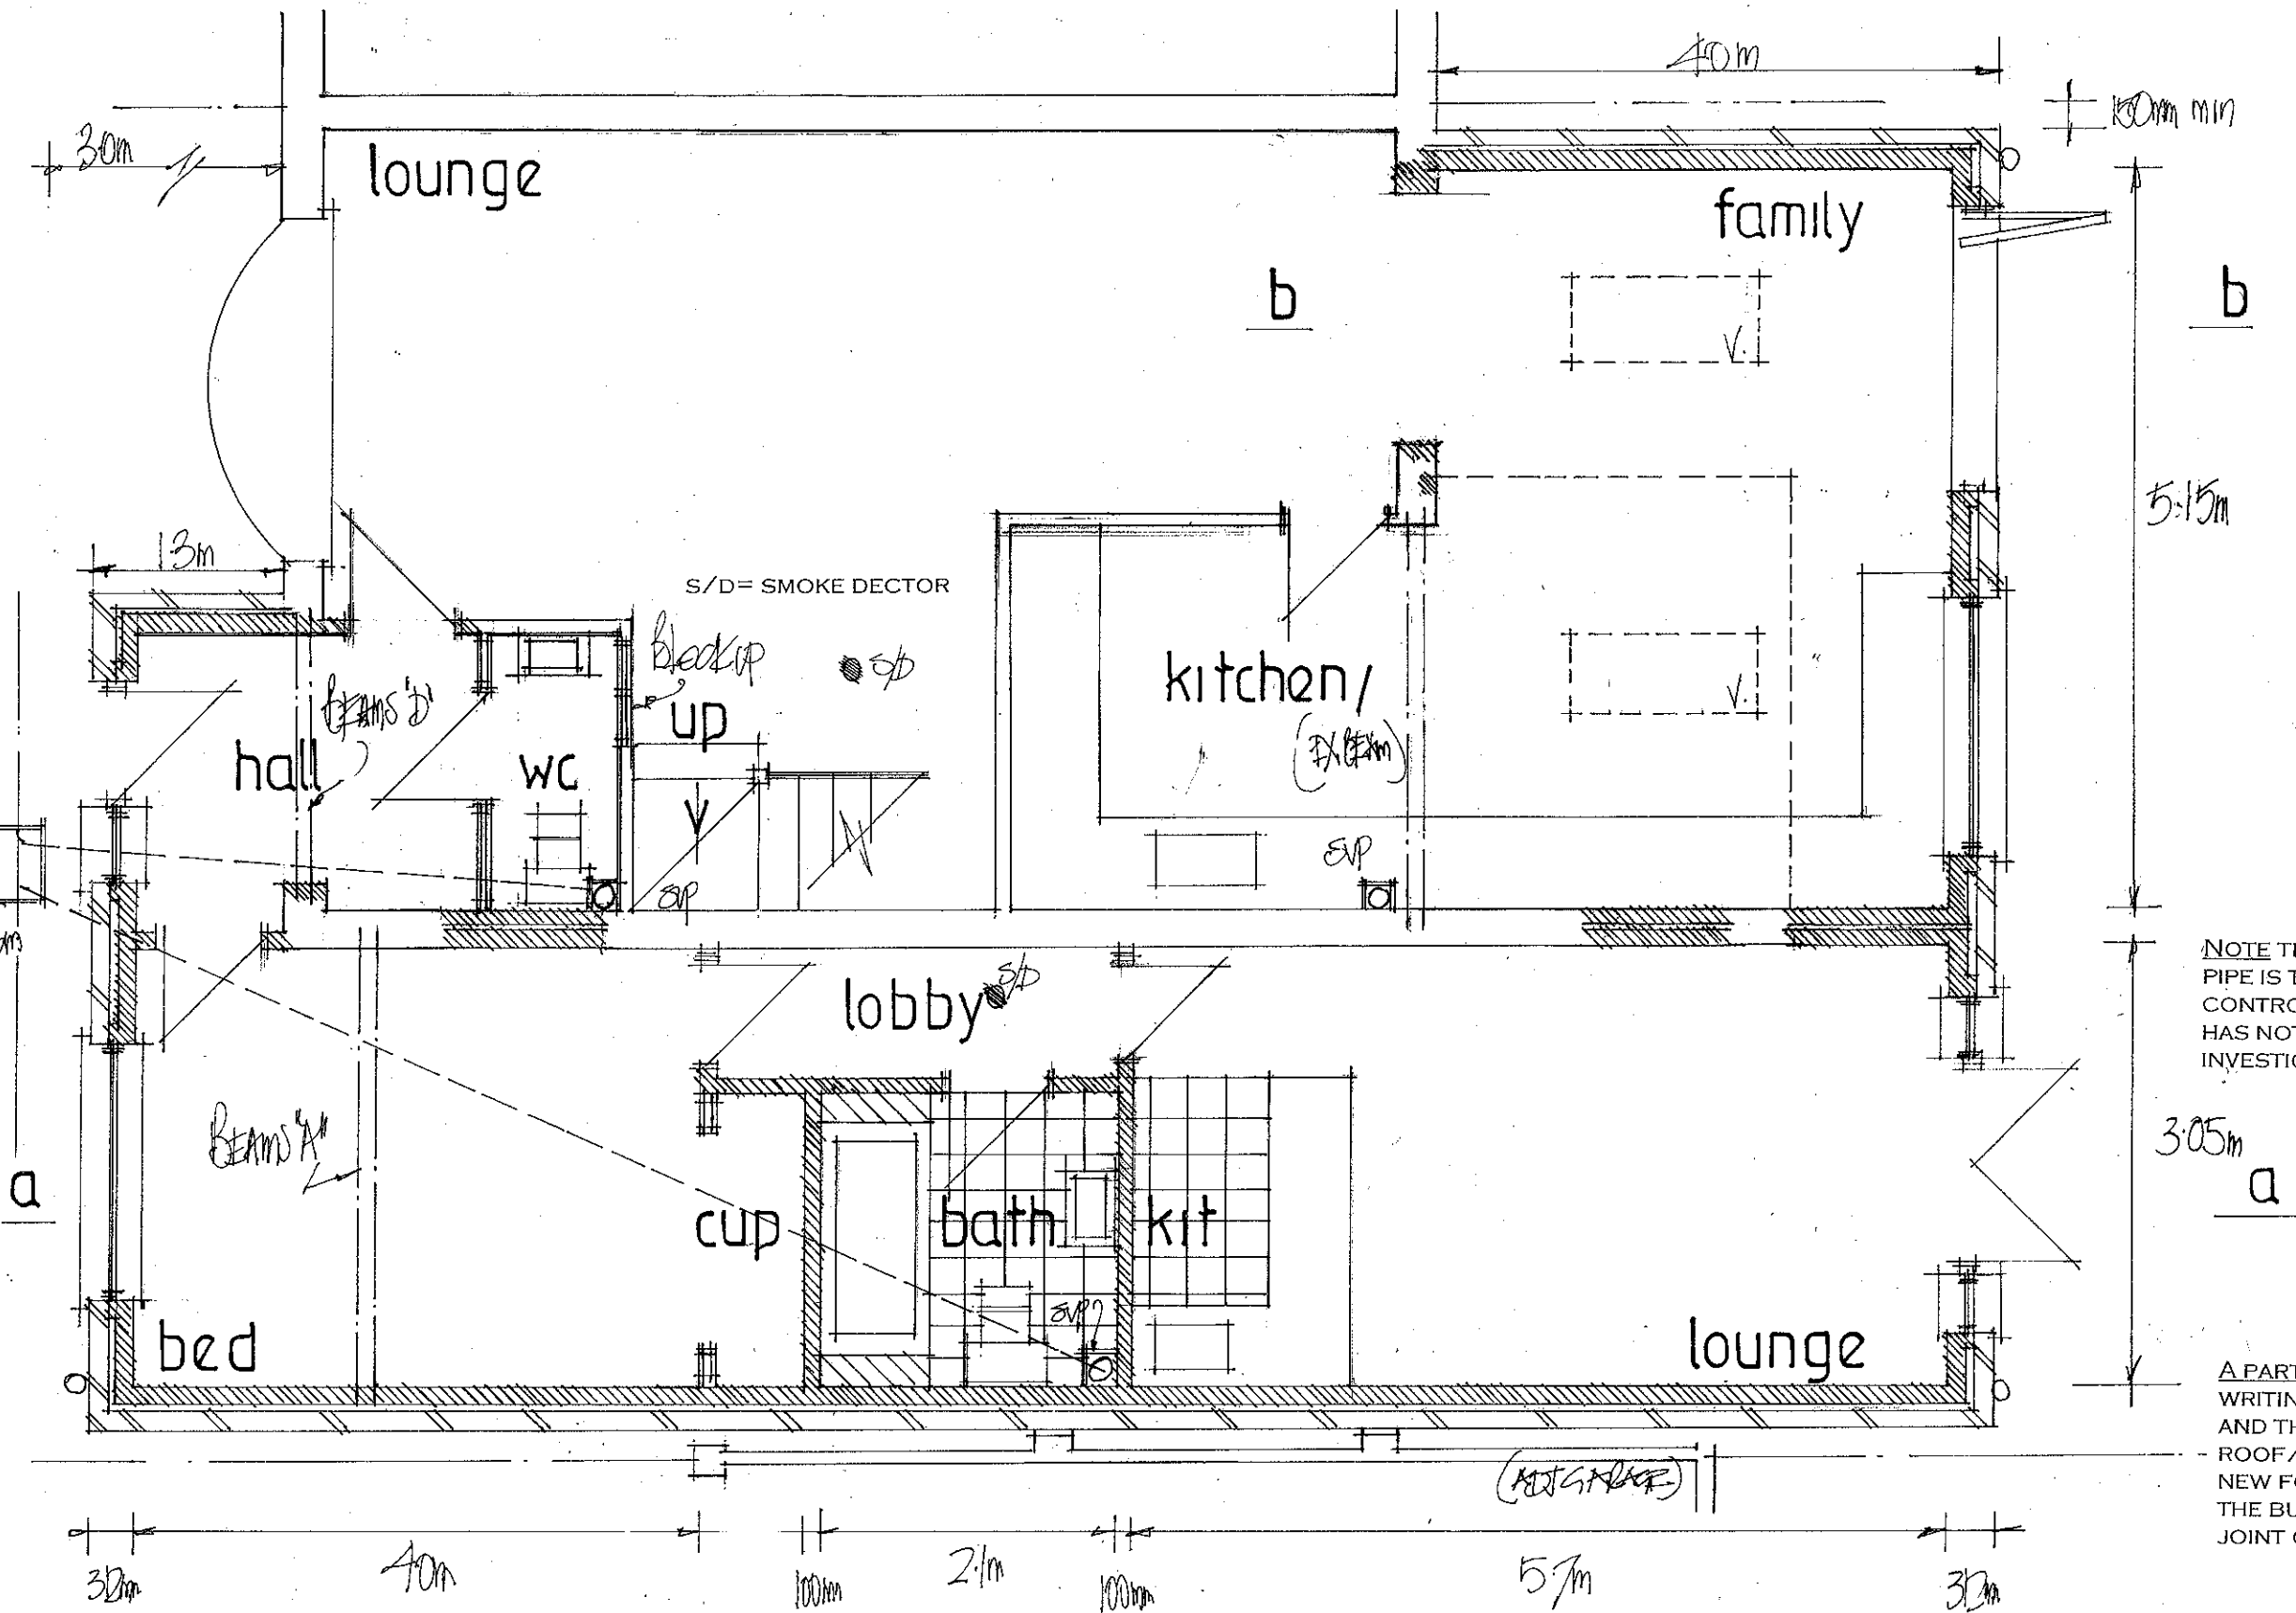

date march
scale 1:50

PROPOSED GROUND FLOOR

PETER J. WALKER MRICS
CHARTERED SURVEYOR
182 SEAFRONT, HAYLING ISLAND, HANTS
PO11 9 AN

TEL: 02392 467571