




REV	DESCRIPTION	DATE
REVISION		

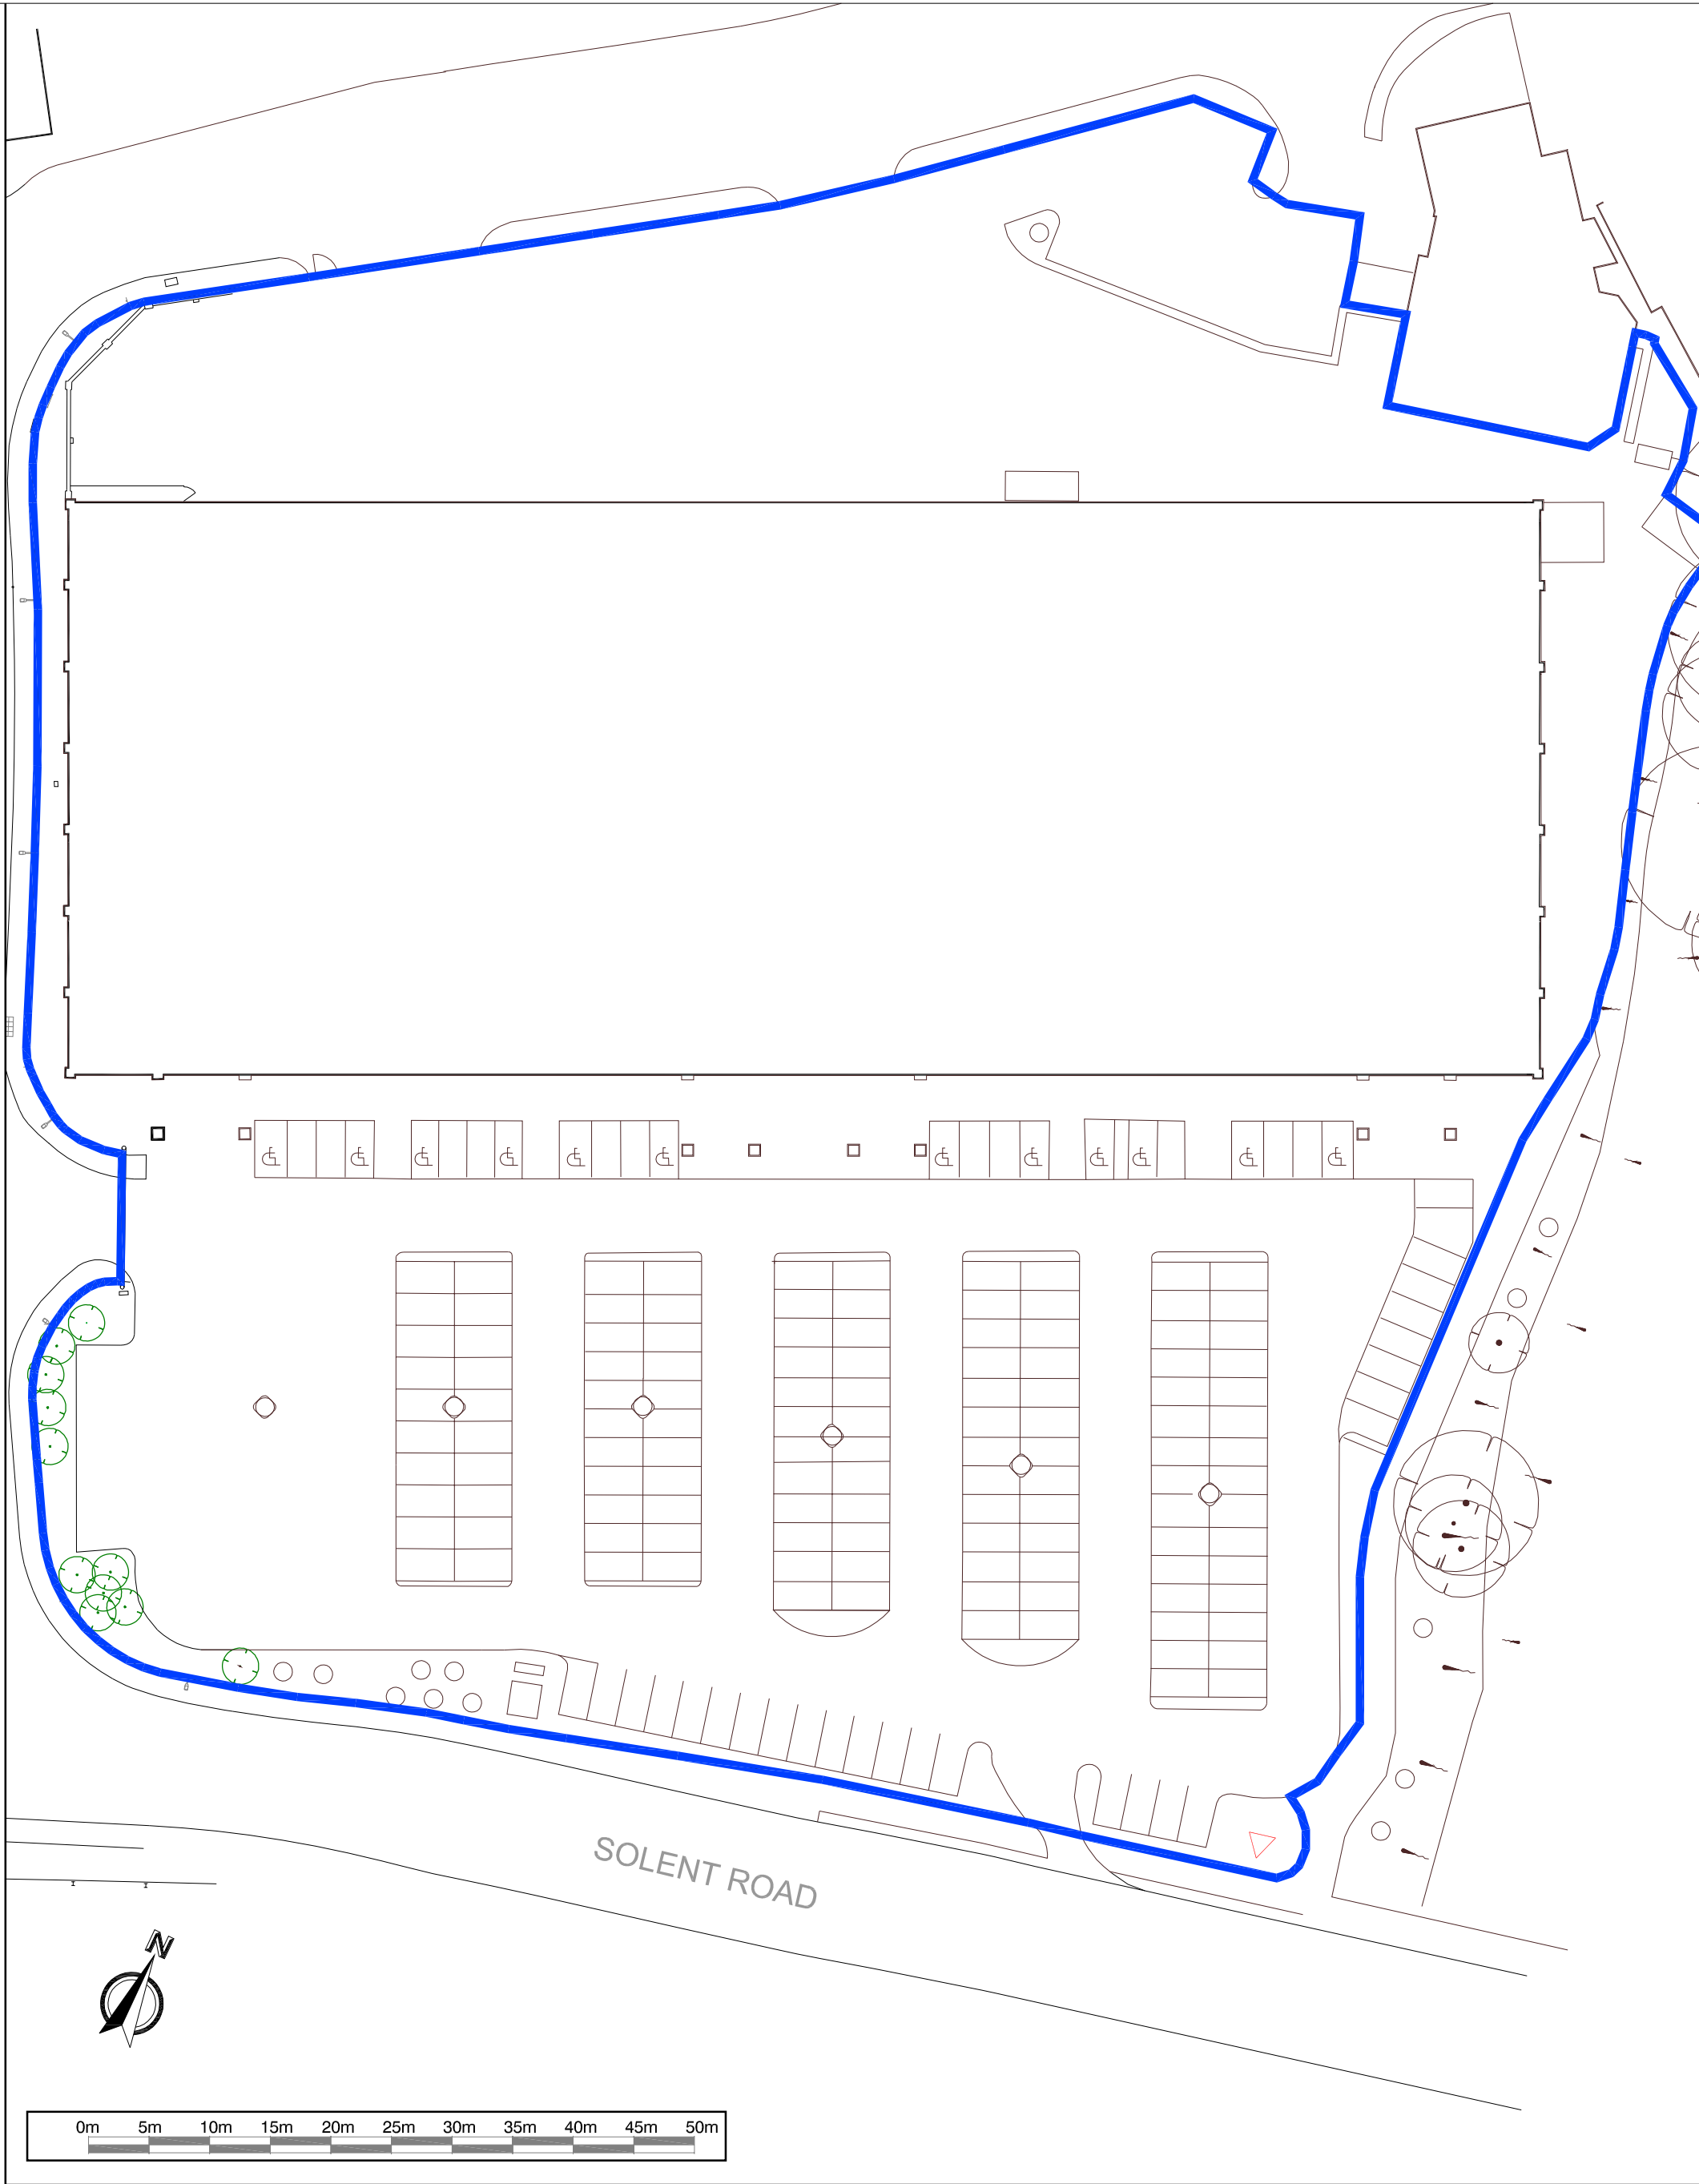

Rustington House, Worthing Road, Rustington, West Sussex, BN16 3PS
Tel No: (01903) 777777 Fax No: (01903) 777700

SOLENT RETAIL PARK
SOLENT ROAD, HAVANT

BLOCK PLAN 2

job no.	147-000	dwg no.	12	rev.	
scale	1:500	drawn by	@A3	date	SMM03.02.16

CAD File: V:\HAVANT\SOLENT RETAIL PARK\LEASE PLANS\147-000 - U1&3-L2 - PLAN 2 SI MCKAY.DWG