

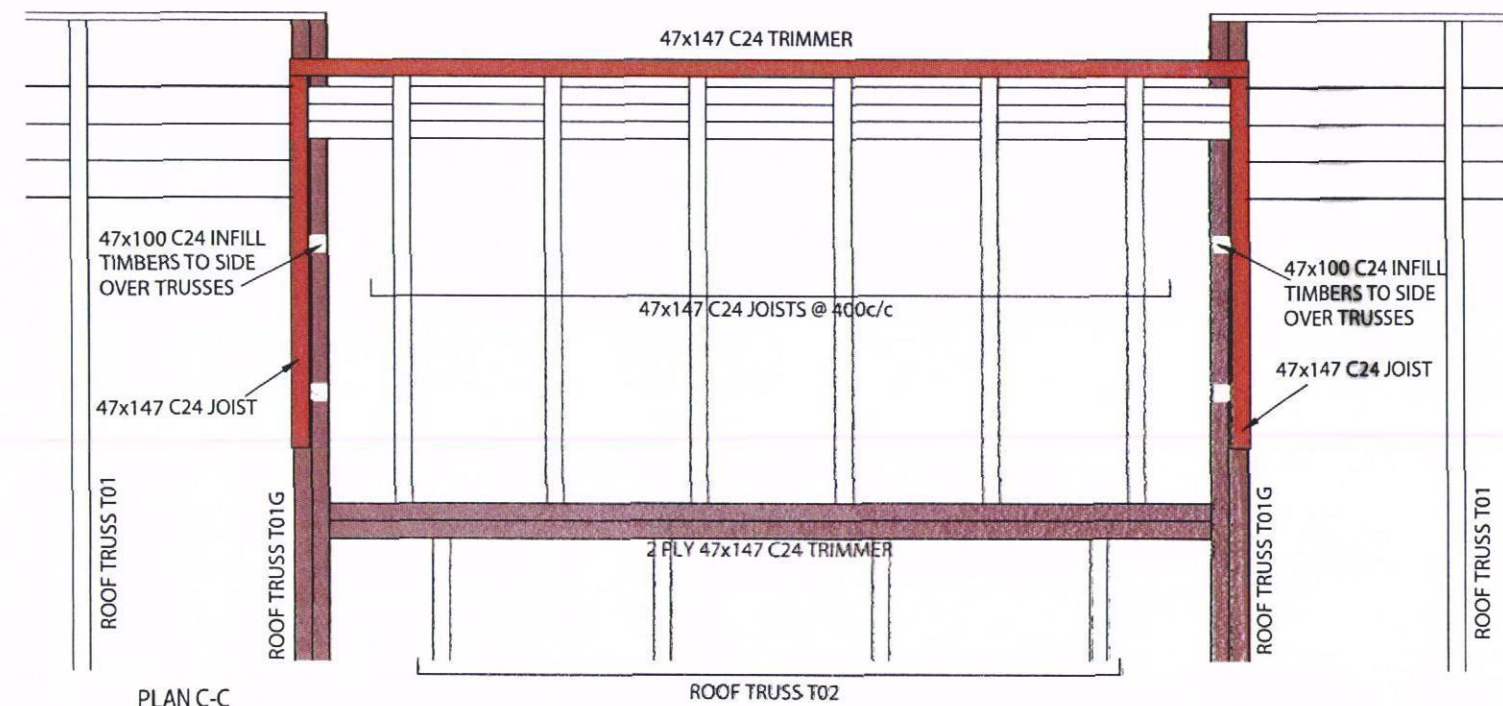
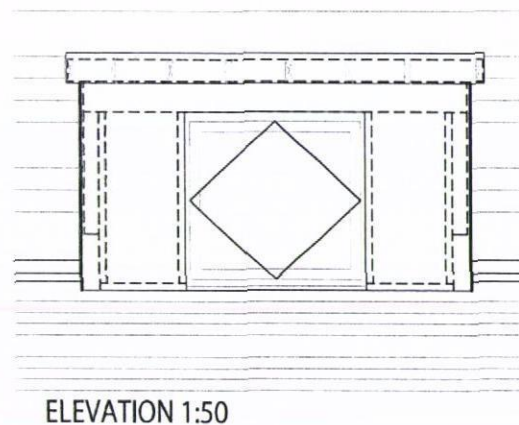
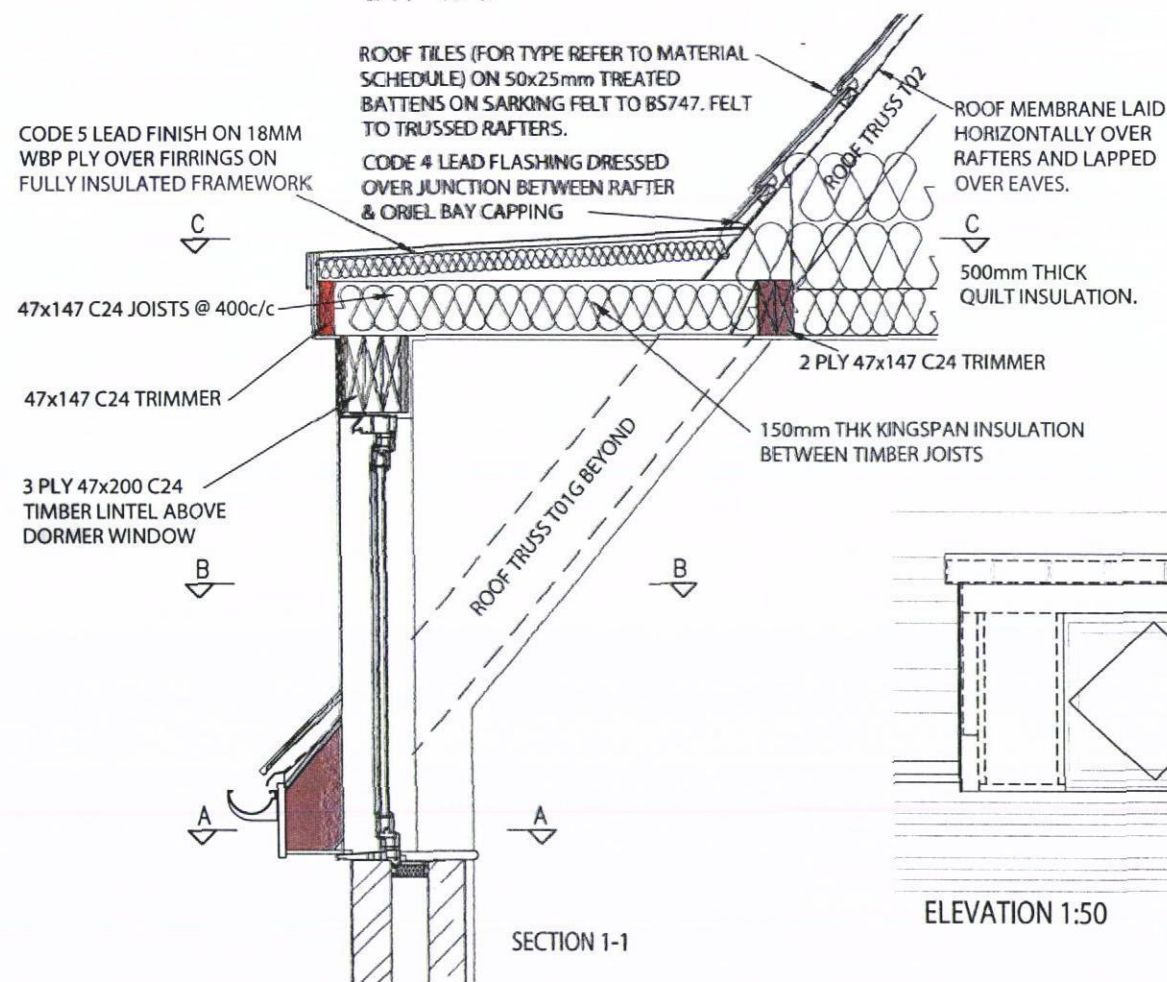
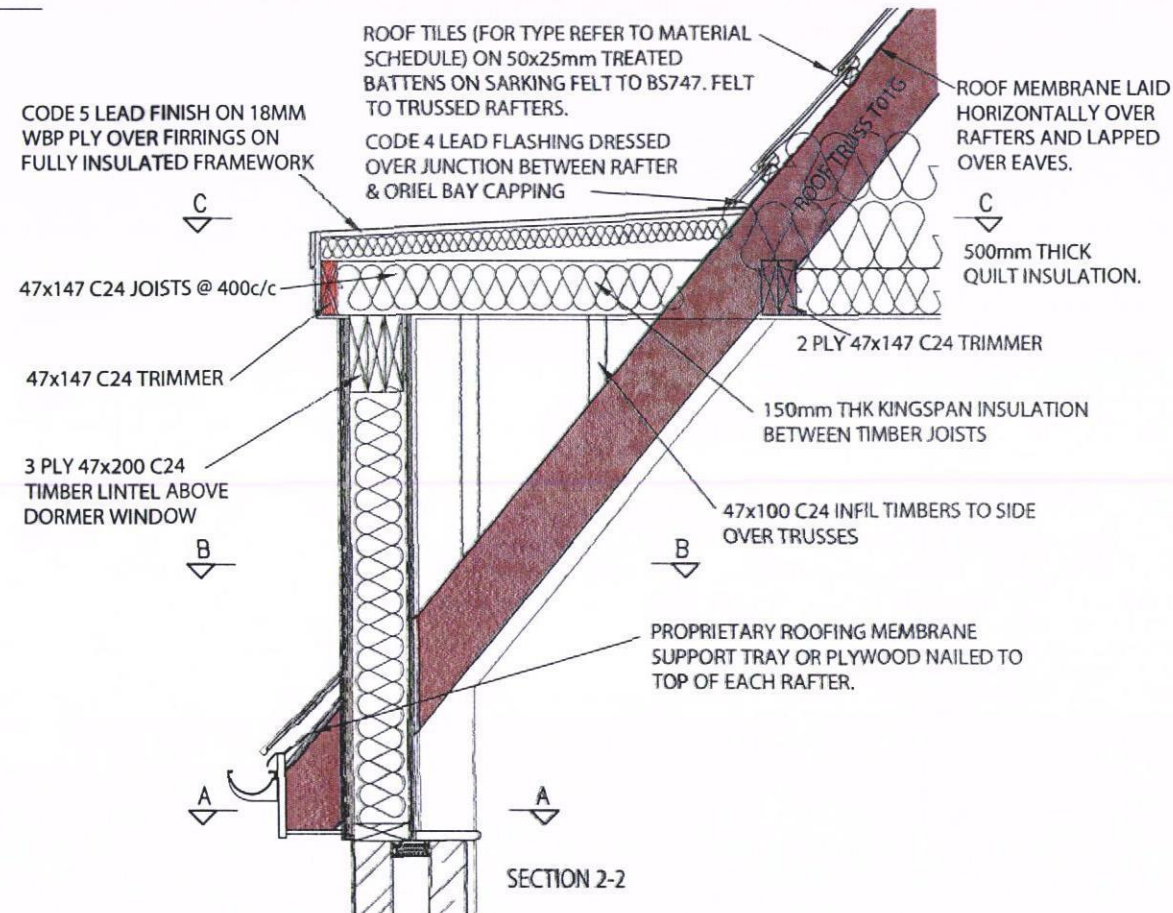


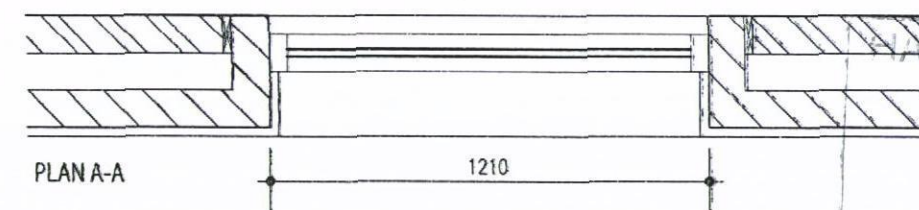

LEAD WORK:
 CODE 5 SHEET LEAD TO DORMER CHEEKS AND FACE, FIXED IN ACCORDANCE WITH THE BRITISH LEAD MANUFACTURERS ASS' SPECIFICATION. LEAD FIXED OVER BREATHER/ MOVEMENT MEMBRANE ON 13MM WBP PLY. BOARDING FIXED ON FULLY INSULATED TREATED S'WOOD FRAMING. LEADWORK TO BE TREATED WITH PATINATION OIL.

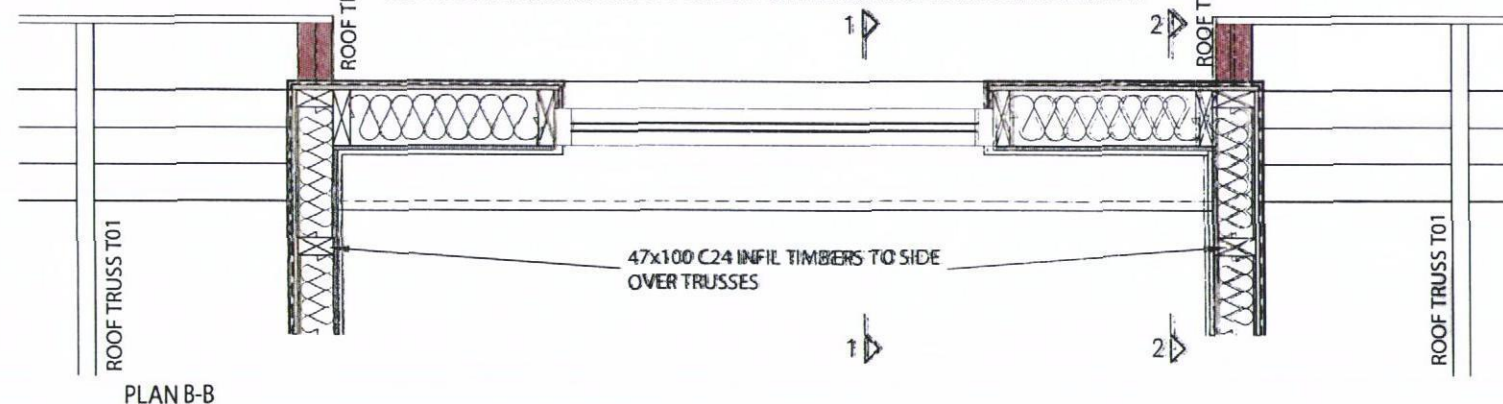

NAVANT BOROUGH COUNCIL

10 NOV 2015

RECEIVED

Rev.	Date	Description	Scale	Drawn	Checked	IC
Client			1:20/1:50 @ A3	TL		
Project			Date	File	DETAILS	
PHASE 3-4, OLD PARK FARM WATERLOOVILLE	AUG 13					
Drawing Title			Drg.No.	Rev.	Drawing Status	
DORMER WINDOW HOUSE TYPE F1			PB93/DET/F1/02	-	PRELIMINARY	

AAP Architecture Ltd, Unit A, Monument Business Centre, Monument Way East, Woking, Surrey GU21 5LY. Tel: 01483 727345 Fax: 01483 727375
 Web: www.aap-arc.co.uk E-mail: projects@aap-arc.co.uk

This drawing is the copyright of AAP Architecture Ltd.

AWAITING NHBC APPROVAL

AWAITING ENGINEERS APPROVAL

PLOTS: 456 - 459

THIS DRAWING IS TO BE READ IN CONJUNCTION WITH THE CLIENTS STANDARD SPECIFICATION AND STRUCTURAL ENGINEERS DESIGN AND DETAILS. DO NOT SCALE OFF THIS DRAWING. USE FIGURED DIMENSIONS ONLY. ALL DIMENSIONAL DISCEPANCIES TO BE BROUGHT TO THE IMMEDIATE ATTENTION OF AAP ARCHITECTURE LTD.