




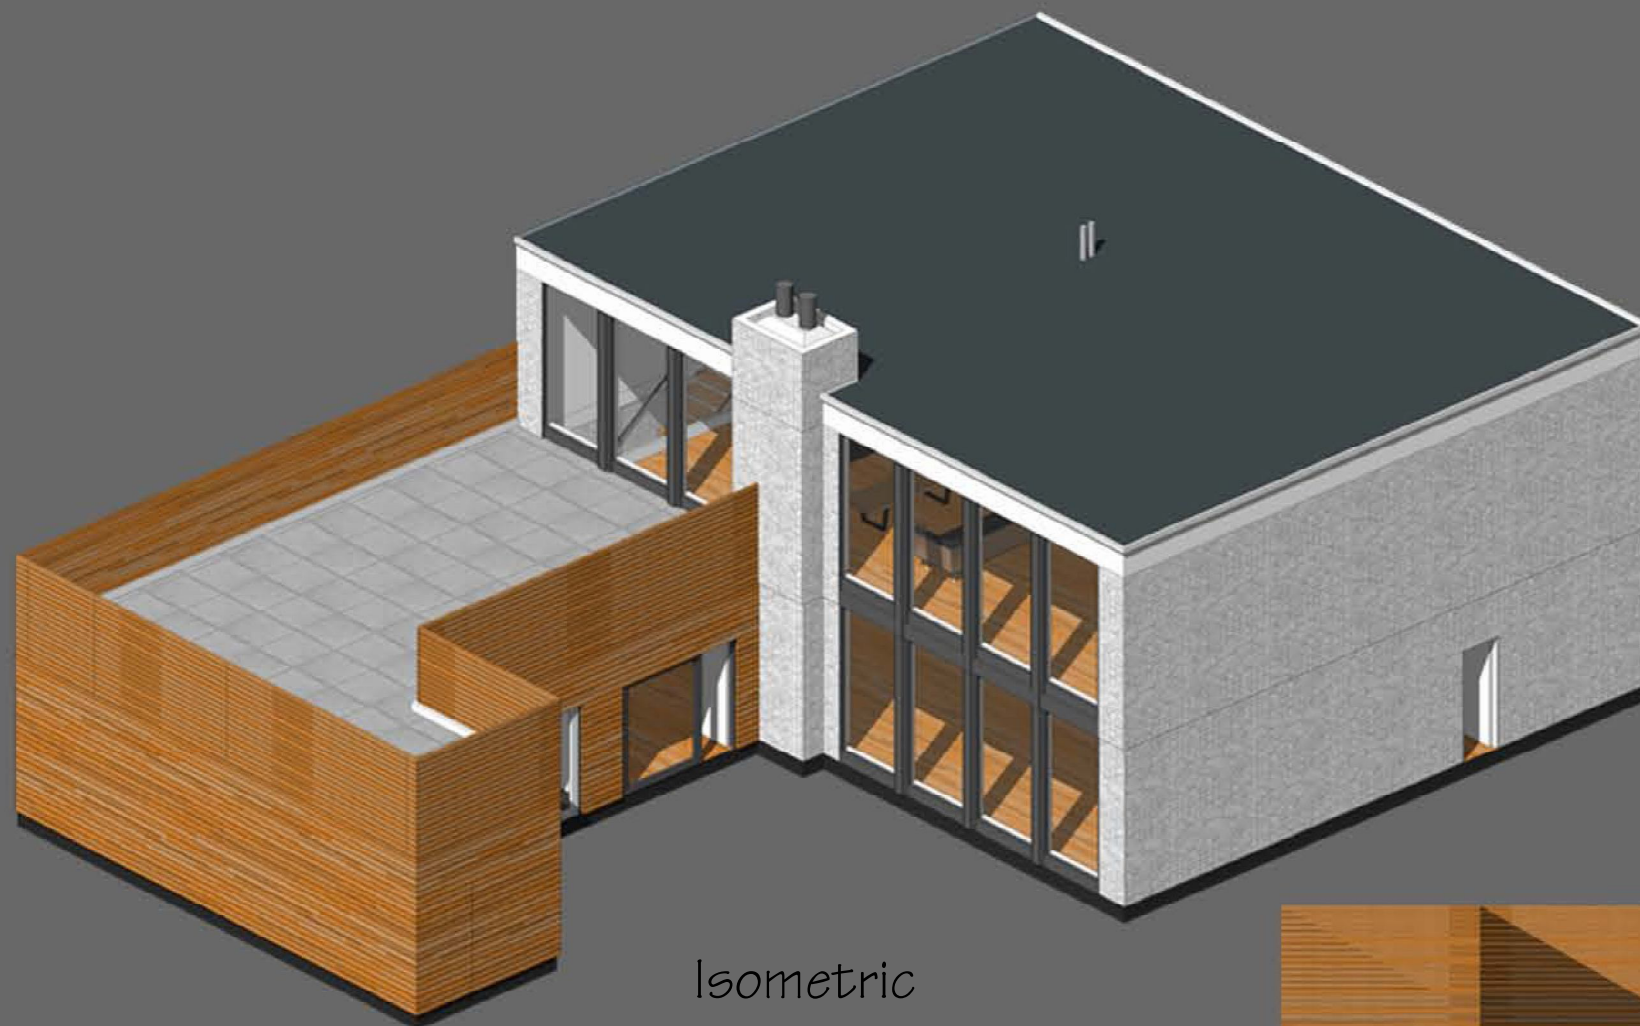


Isometric

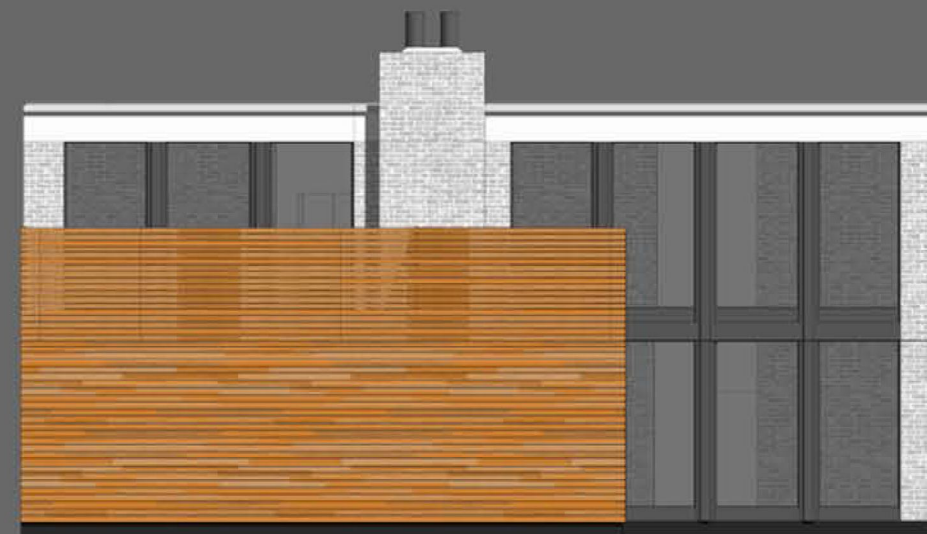

Proposed Front Elevation

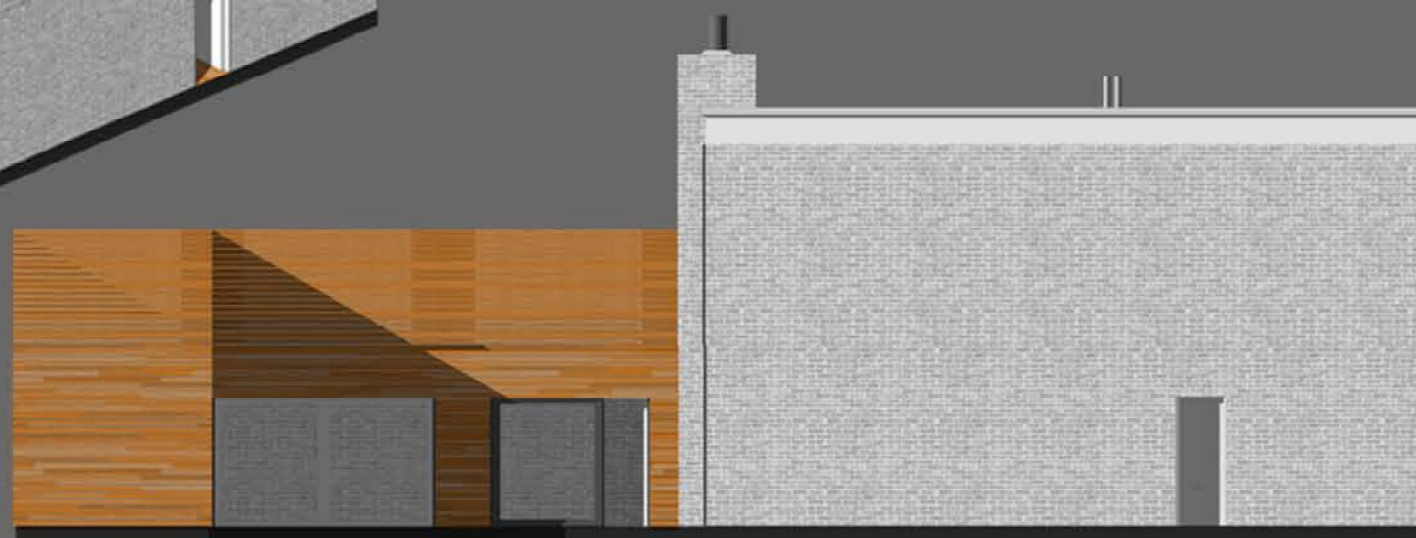

Proposed Side Elevation

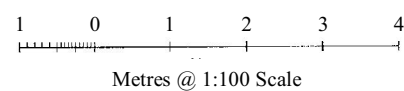

Proposed Extension
 276 Sea Front
 Hayling Island
 For Mr M Graham
 Scale - 1:100 at Page Size A3
 Date - June 2015