

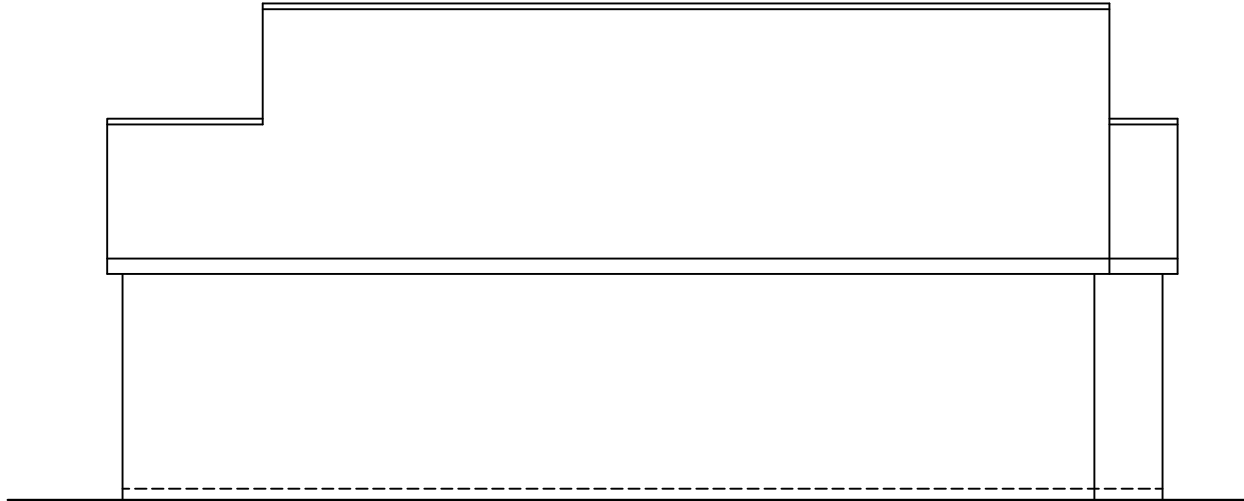
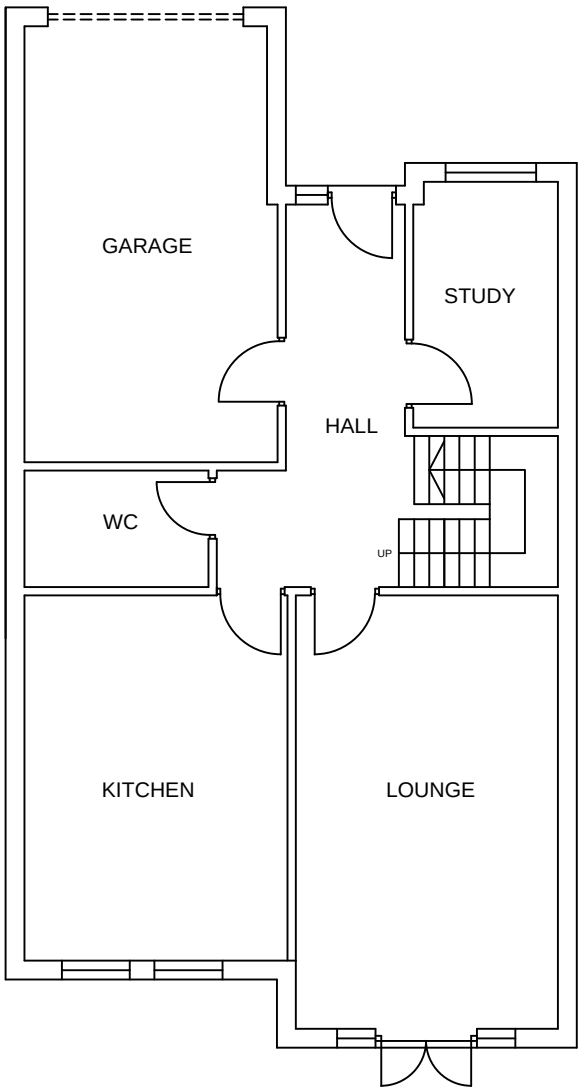
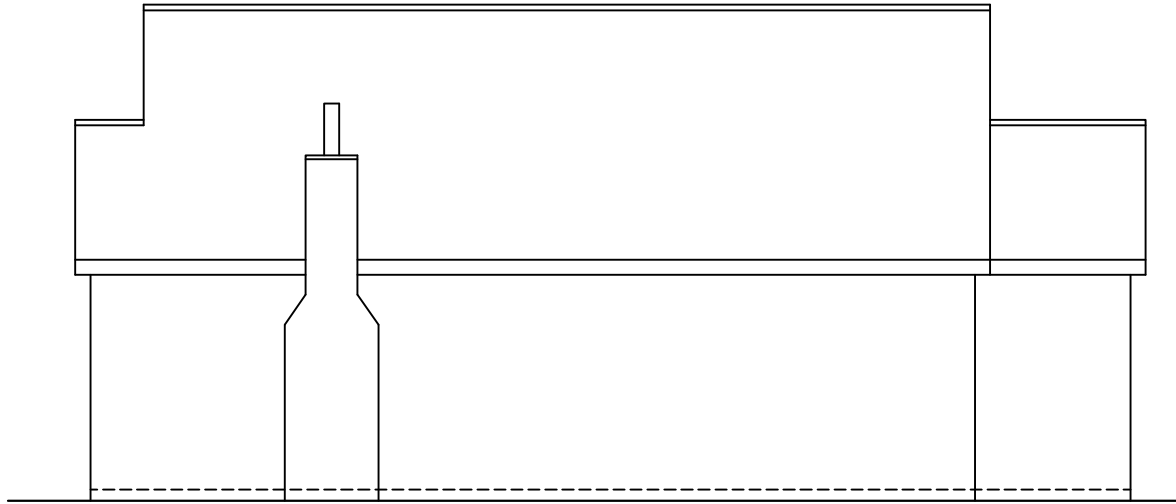


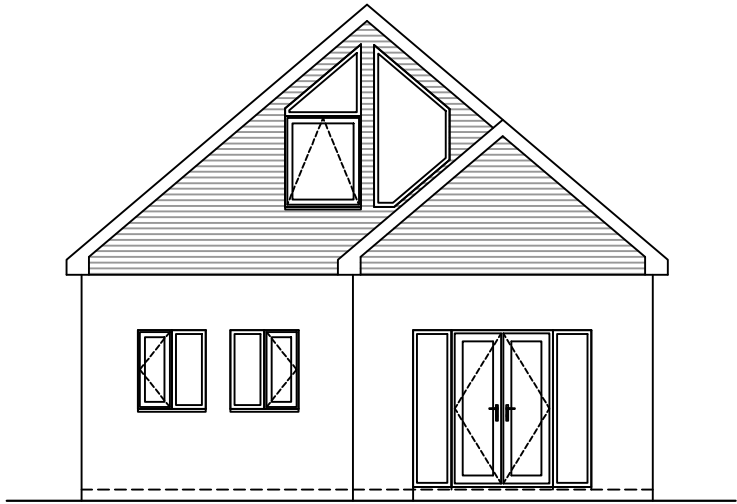

Notes:
Any drawings or plans depicted make no allowance for the provision of any tie bars within the roof of the proposed conservatory. This can only be determined once the roof is put into manufacture.

This drawing is the copyright of Anglian Home Improvements and must not be re-issued, loaned or copied without their consent. All dimensions are in millimetres (mm) unless noted otherwise. Do not use for base laying purposes.

Produced on A3 paper

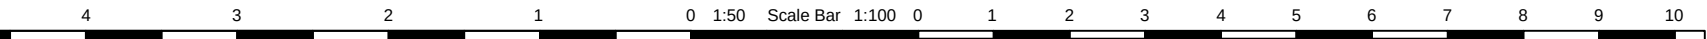

Rev.	Date	Description	Initials



TELEPHONE: 0845 437 3600
FACSIMILE: 01603 480101

Drawing title: Existing Plan and Elevations	
CONTRACT No. : 099/86111	Page 2 of 2
Proposed: PVCu White Knight Conservatory at: 2A Eglantine Walk Waterlooville Hampshire PO8 9BG	
For :..... Mr & Mrs Parsons	
Drawers initials: RP	Scale : 1:100 Date: 08/05/15