




© Crown copyright and database rights 2016 Ordnance Survey 100048957. The representation of road, track or path is no evidence of a boundary or right of way. The representation of features as lines is no evidence of a property boundary.


Supplied by: www.ukmapcentre.com
Serial No: 88133
Centre Coordinates: 474494, 105835
Production Date: 10/03/2016 11:15:10

18 Valetta Park Emsworth Hants PO10 7HJ

Location Plan at 1:1250 scale

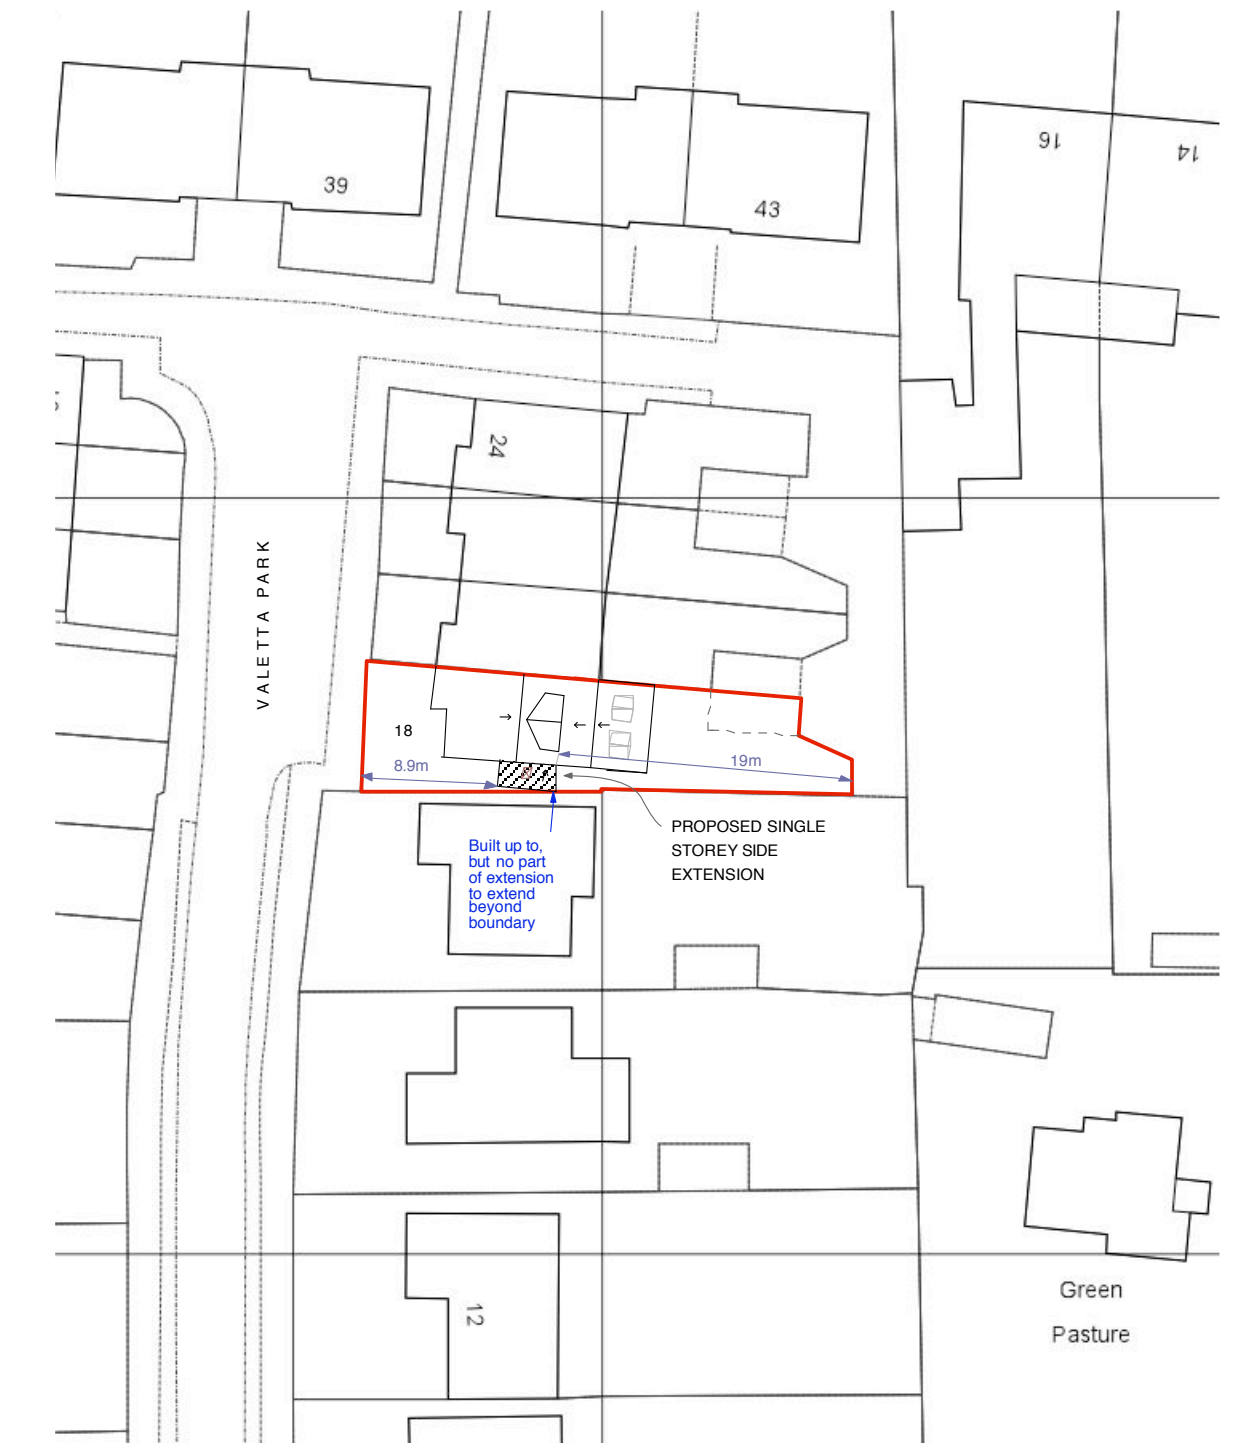

Site Plan at 1:500 scale

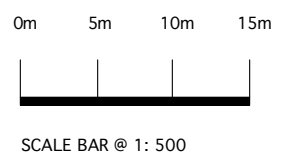

SCALE BAR @ 1: 500