


PROPOSED SIDE ADDITION TO FORM ENSUITE.
45, FATHOMS REACH, HAYLING ISLAND, HANTS.
FOR L. BABB.

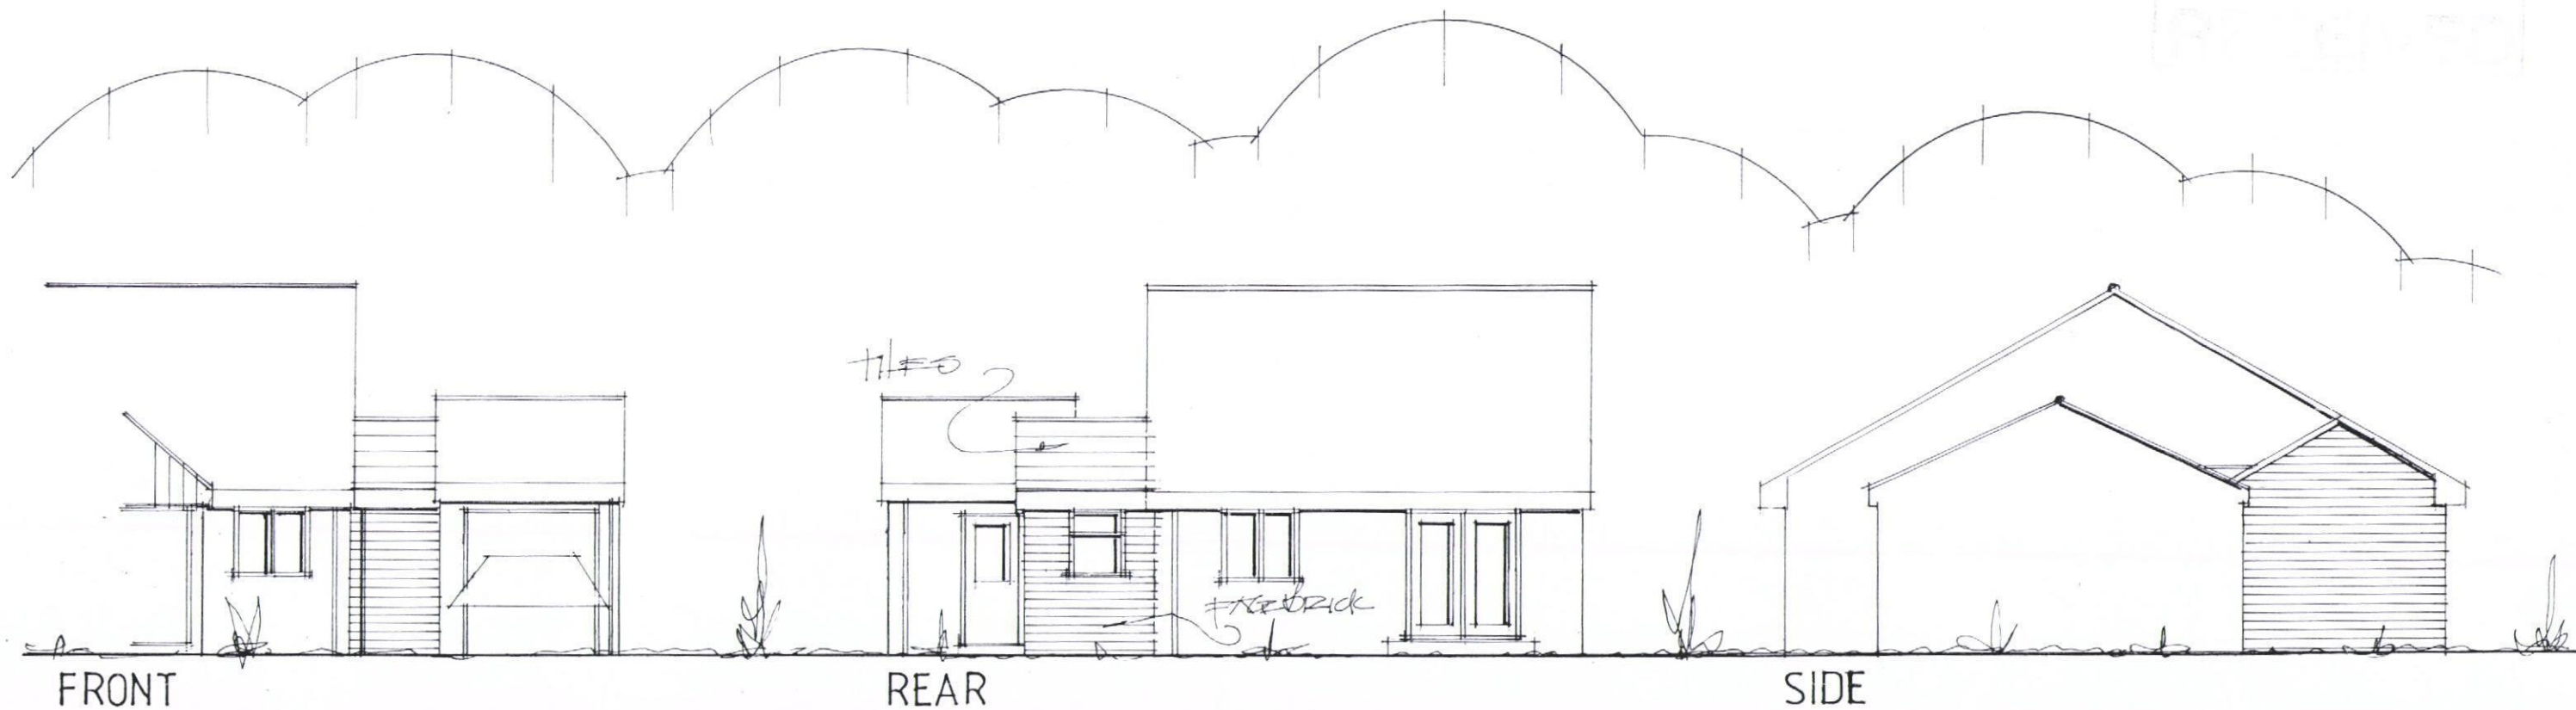

PROPOSED ELEVATIONS

DATE SEPT 15
SCALE 1:100

PETER J. WALKER MRICS
CHARTERED SURVEYOR
182 SEAFRONT, HAYLING ISLAND, HANTS
PO11 9 AN

TEL: 02392467571