



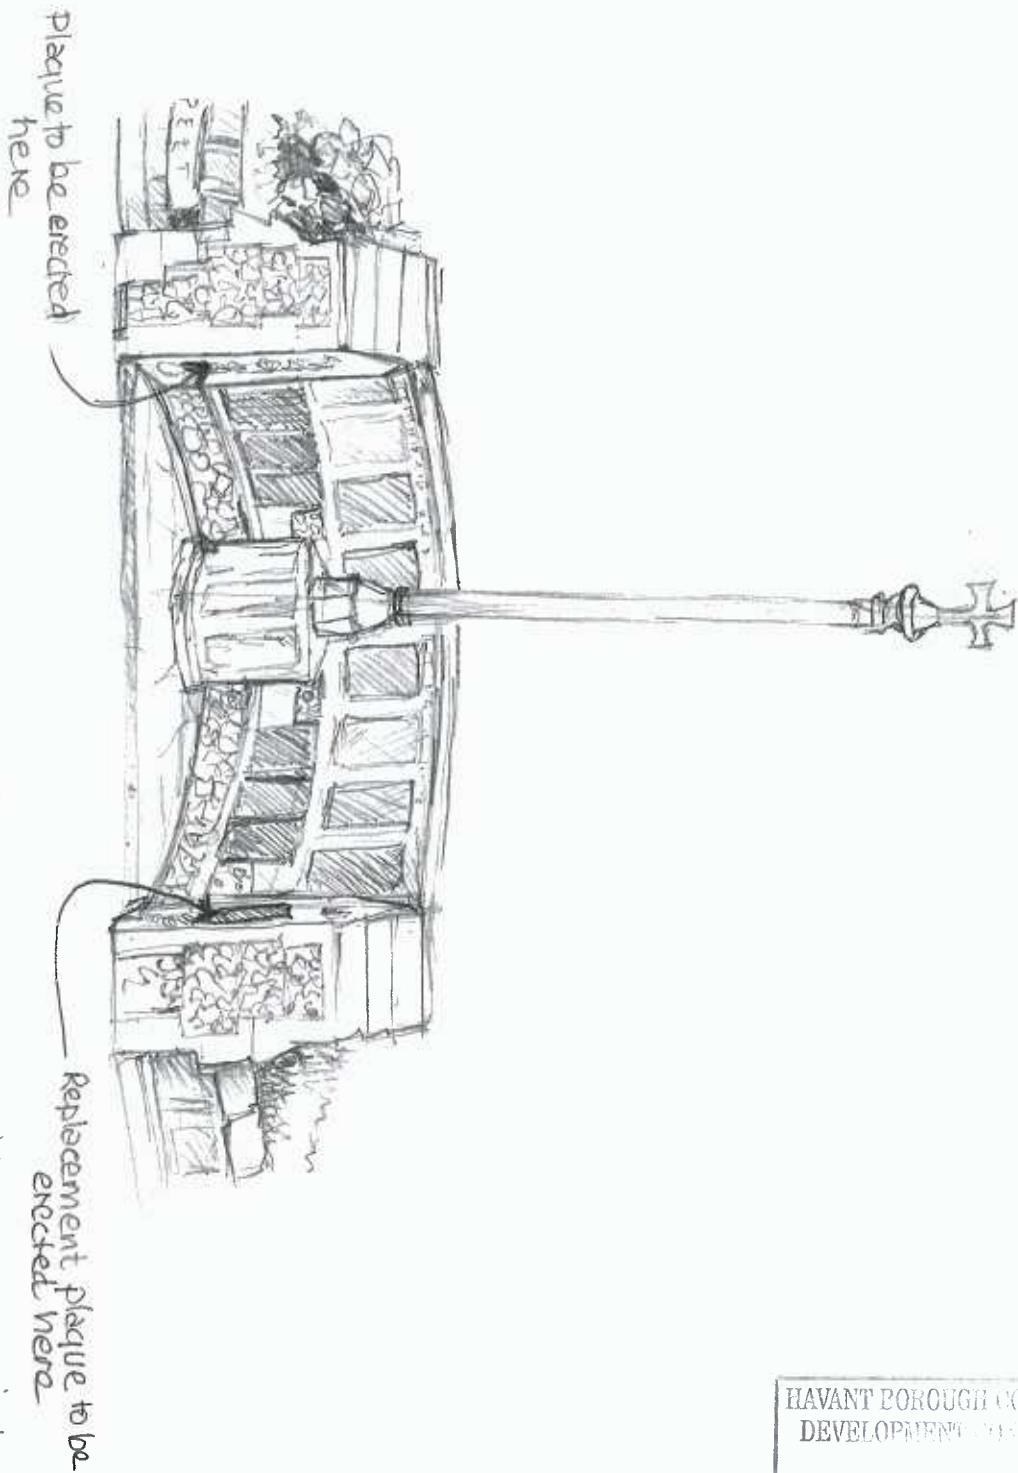

Title: Havant War Memorial
 Drawn by: VO
 Scale: 1:50 (approx)
 Date: 15 October 2015
 Plan: WM002

HAVANT BOROUGH COUNCIL
 DEVELOPMENT CONTROL
 - 1 DEC 2015
 RECEIVED

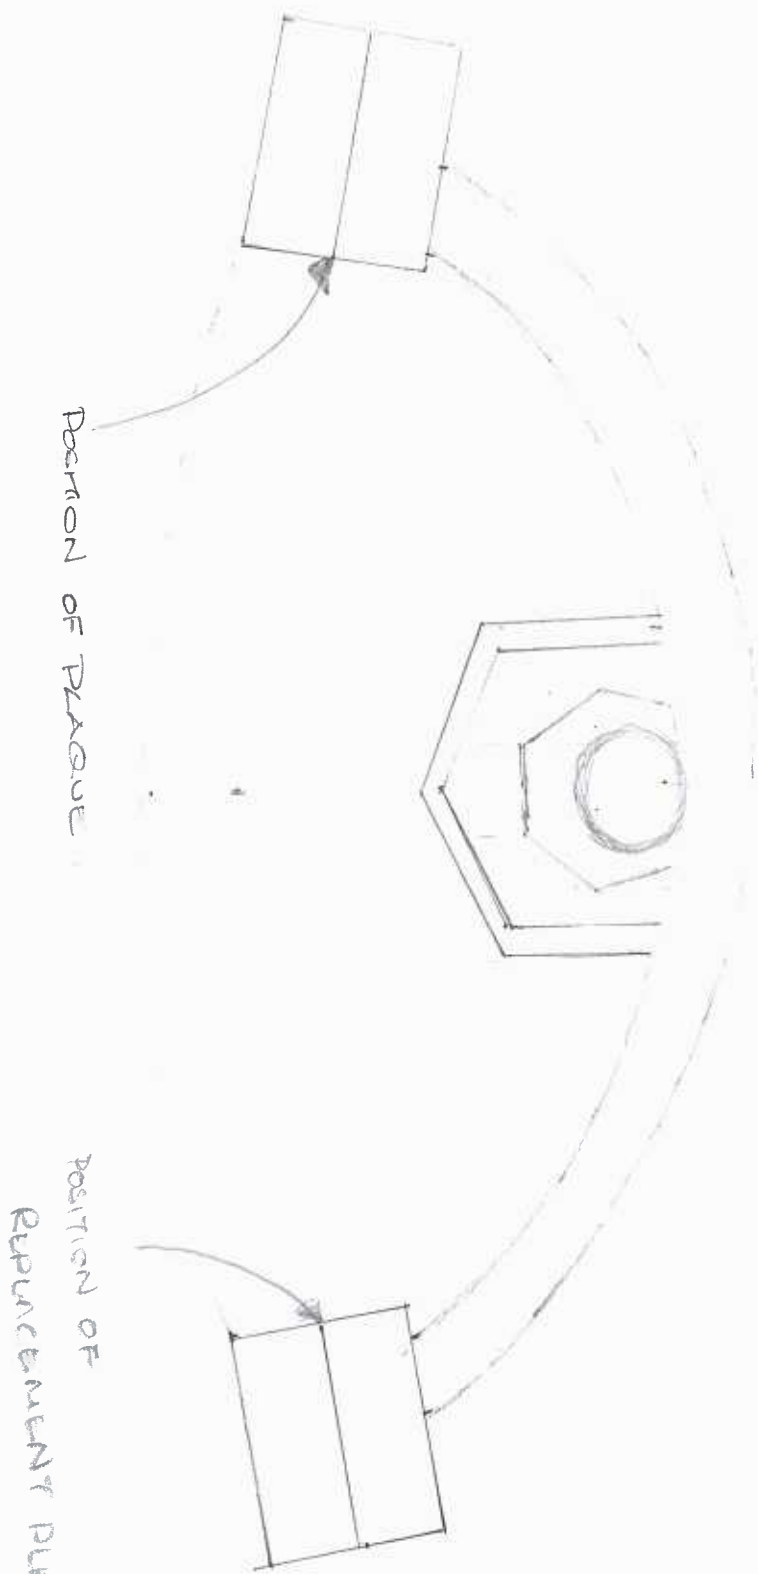


POSITION OF PLAQUE

POSITION OF
REPLACEMENT PLANO


HAVANT BOROUGH COUNCIL
DEVELOPMENT CONTROL
- 1 DEC 2015
RECEIVED

PLAN 1:1250
WM003

HAVANT WAR MEMORIAL PLAQUE PROPOSAL

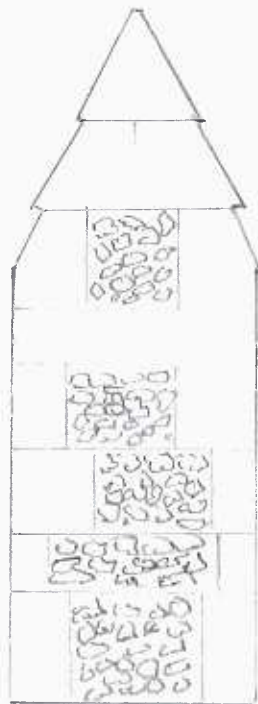

PILLARS AS EXISTING

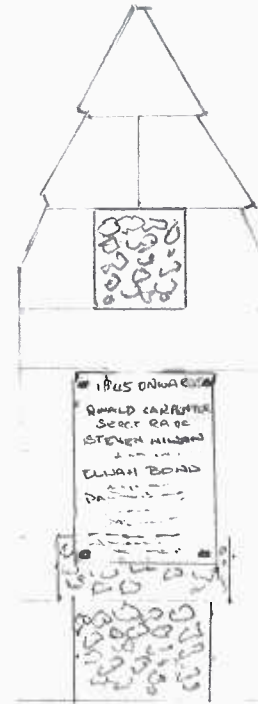

PROPOSED

BRONZE PLAQUES TO MATCH LOWE PLaque
FONTS, STYLE & SIZE

SCALE 1:200

WM 004

