


5 Willow Tree Ave,
Cowplain,
PO8 8AL

SURVEY PLAN

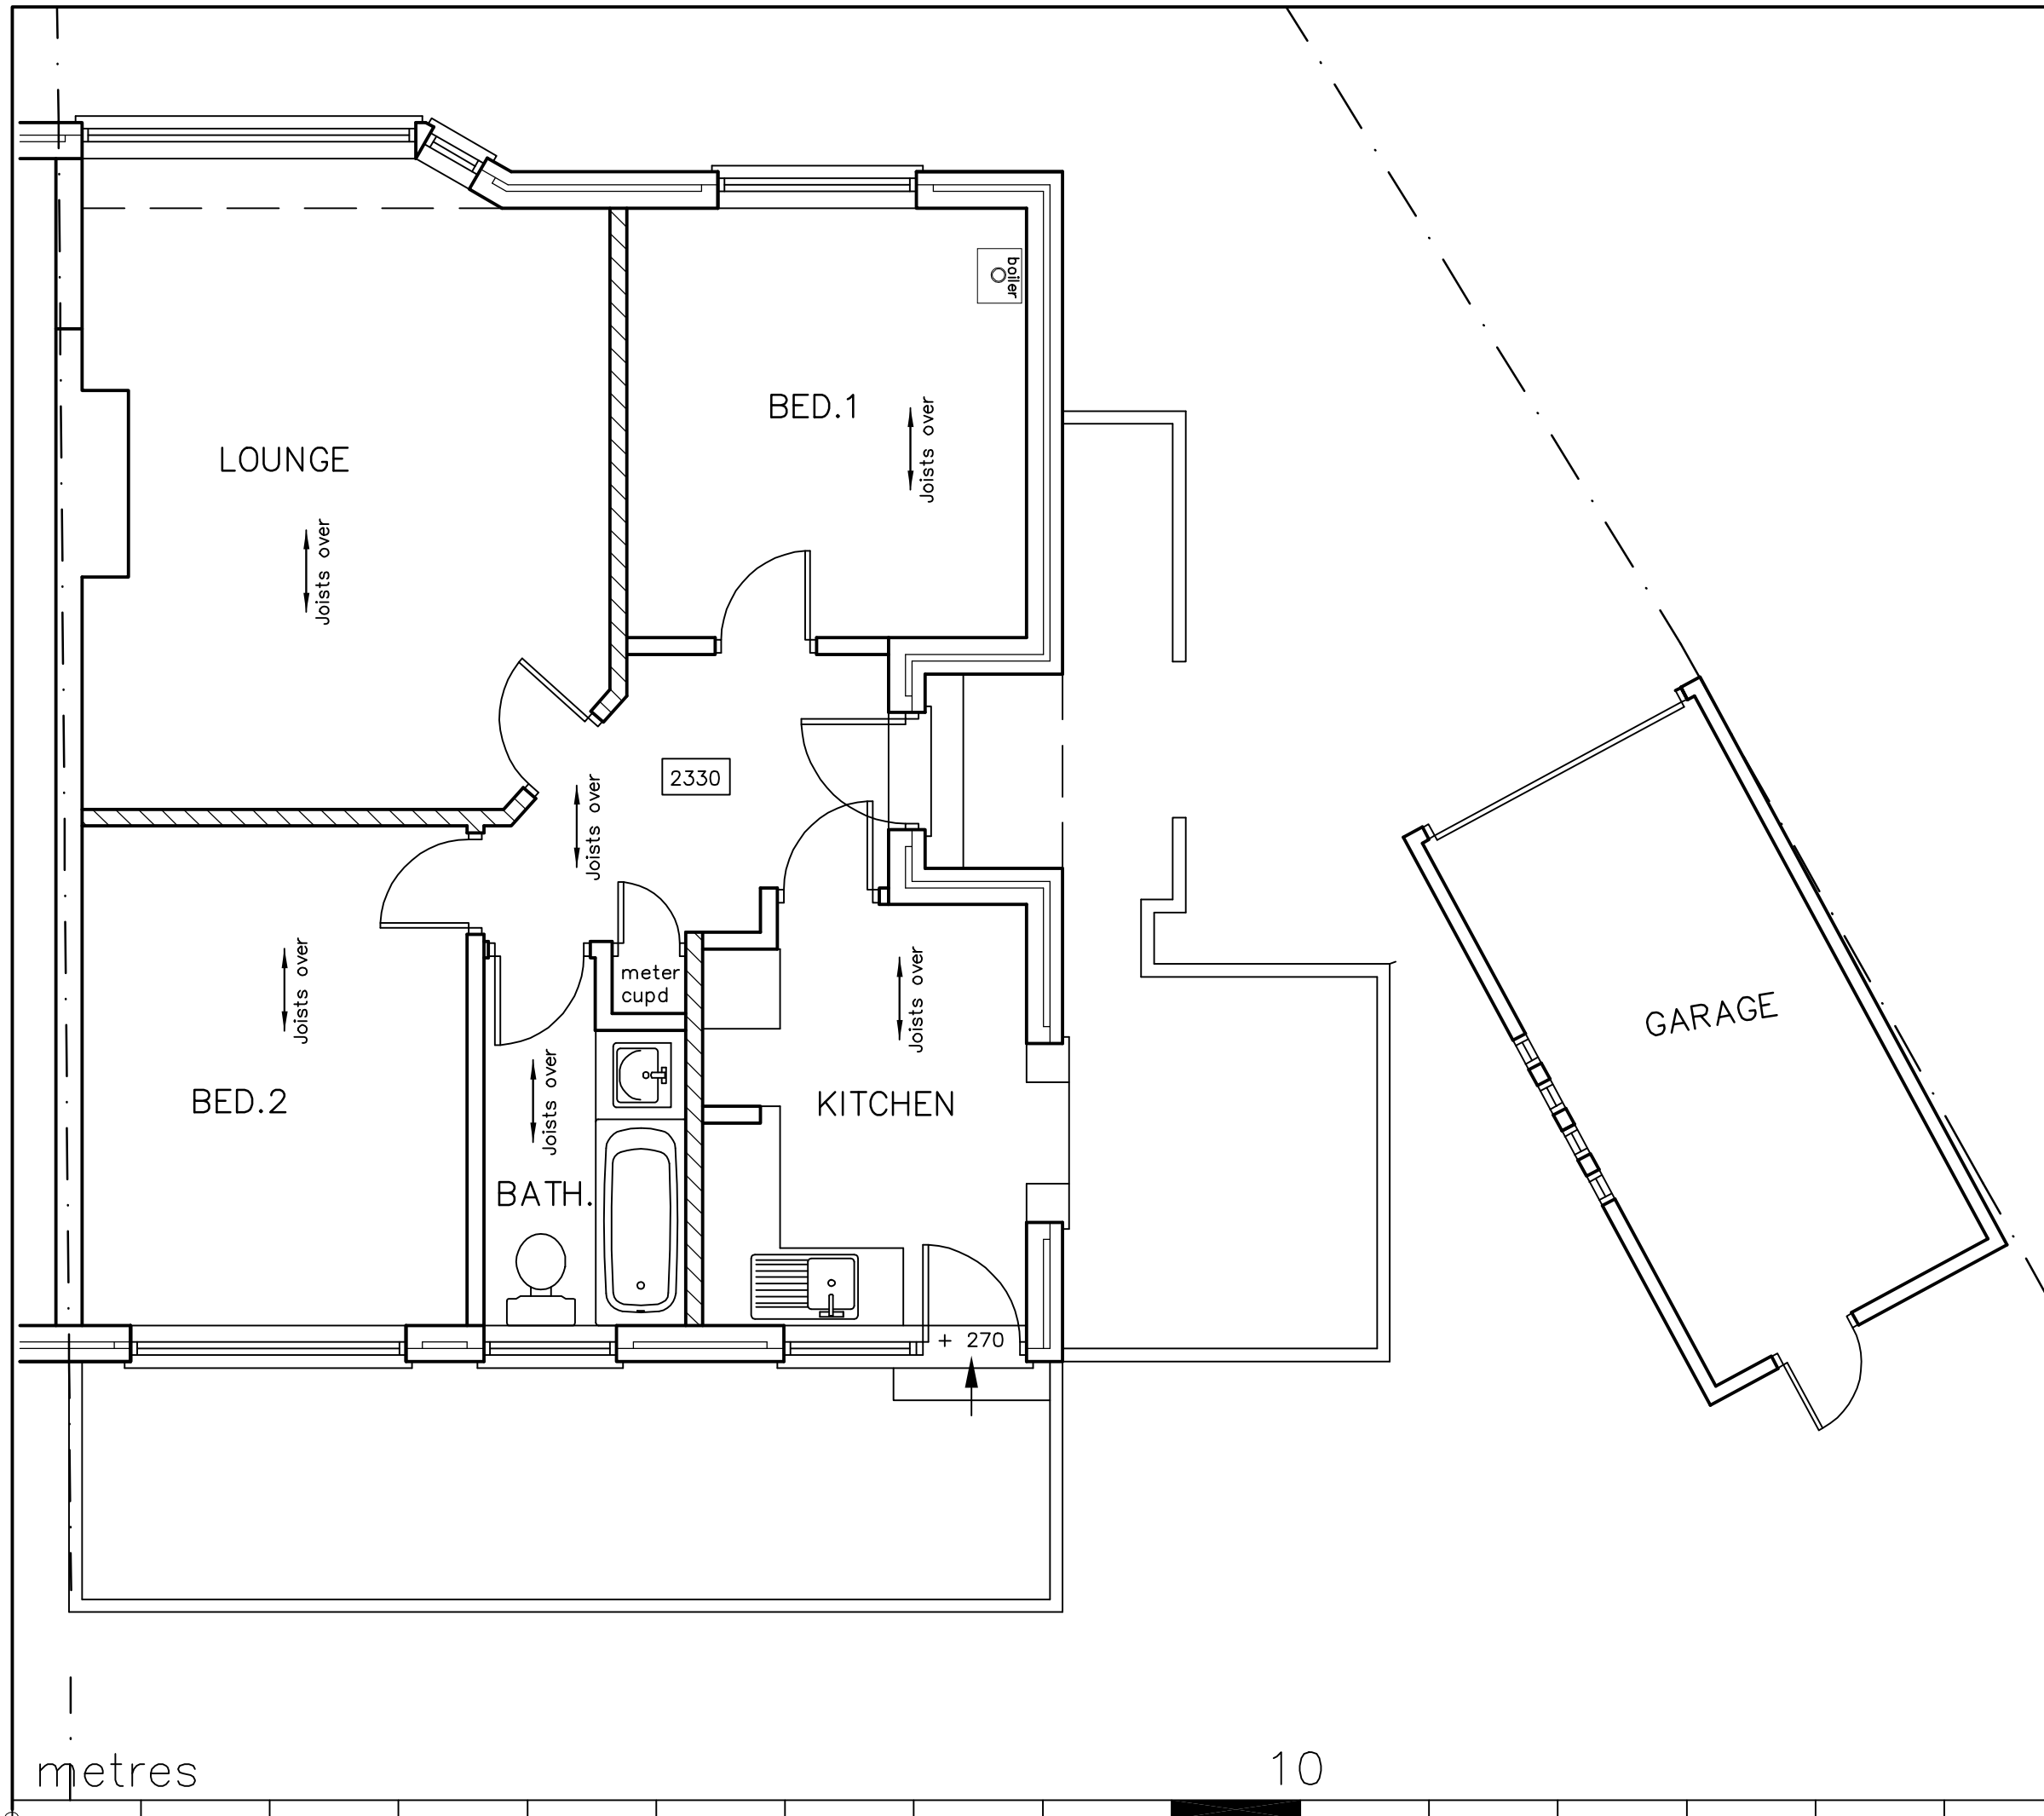

Martin Critchley
CHARTERED ARCHITECT

The Old Brewery,
15E South Street, Havant,
Hampshire, PO9 1BU
023 92 474 919
critchleyarchitect@hotmail.com

Scale A3 = 1:50
Date 08/05/15
Drawn JHL

Revisions
A. Garage position adjusted. 10/06/15

metres

10

1531-101^A