
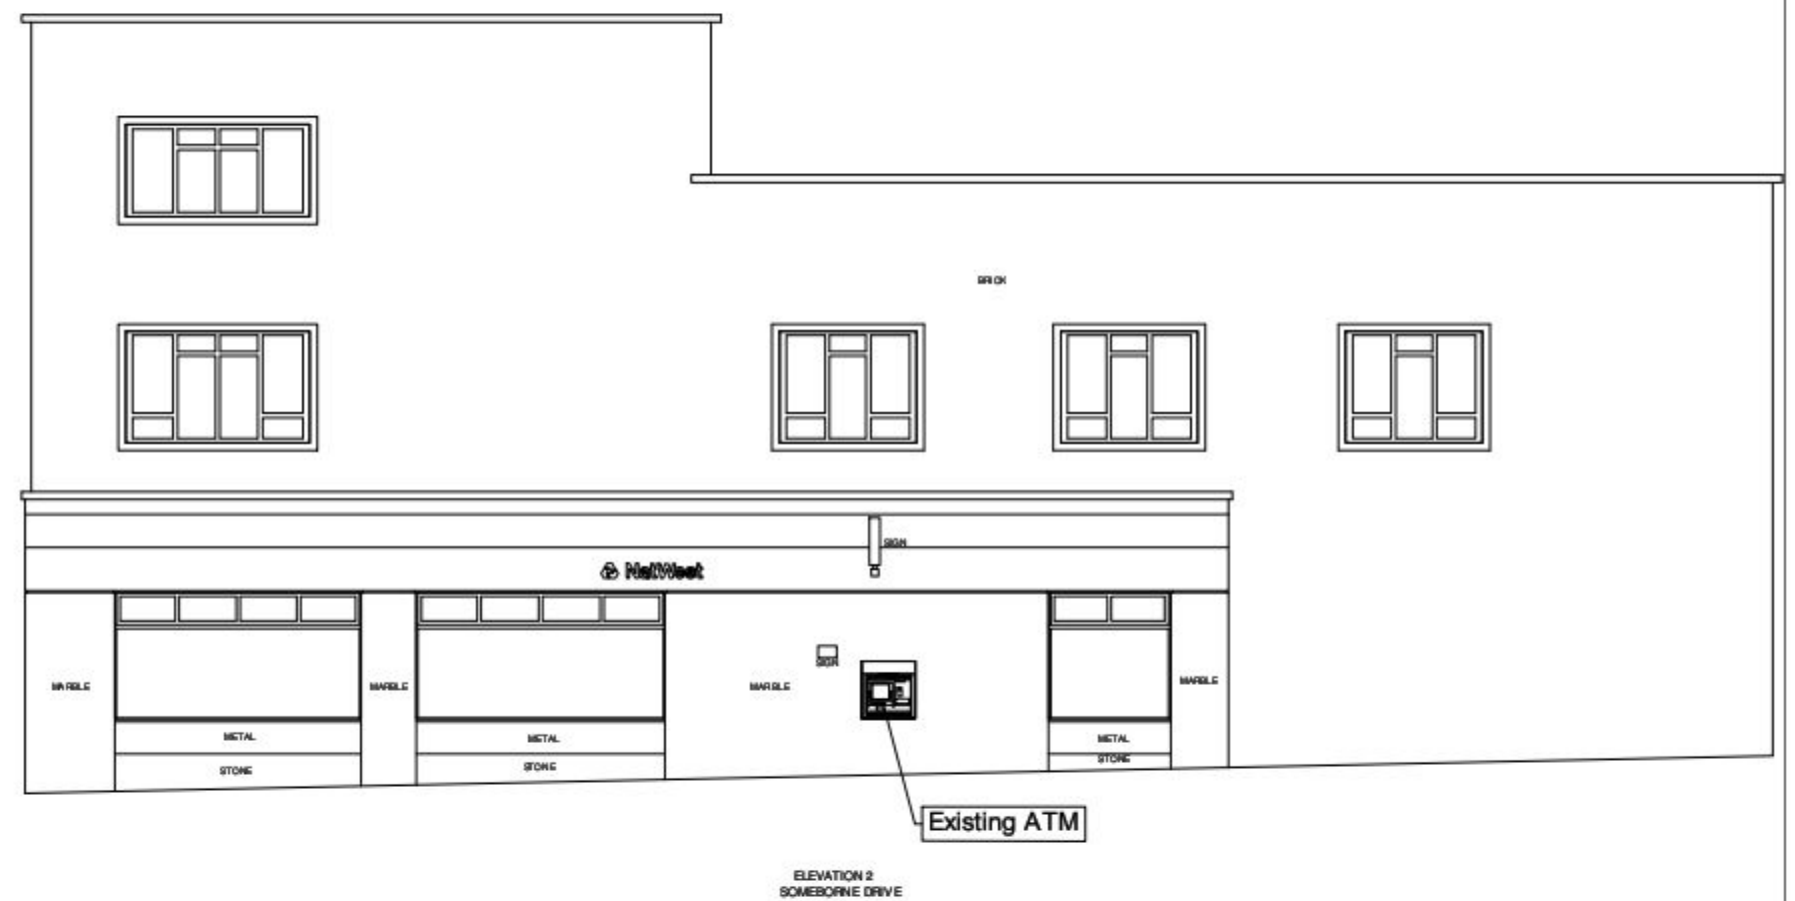


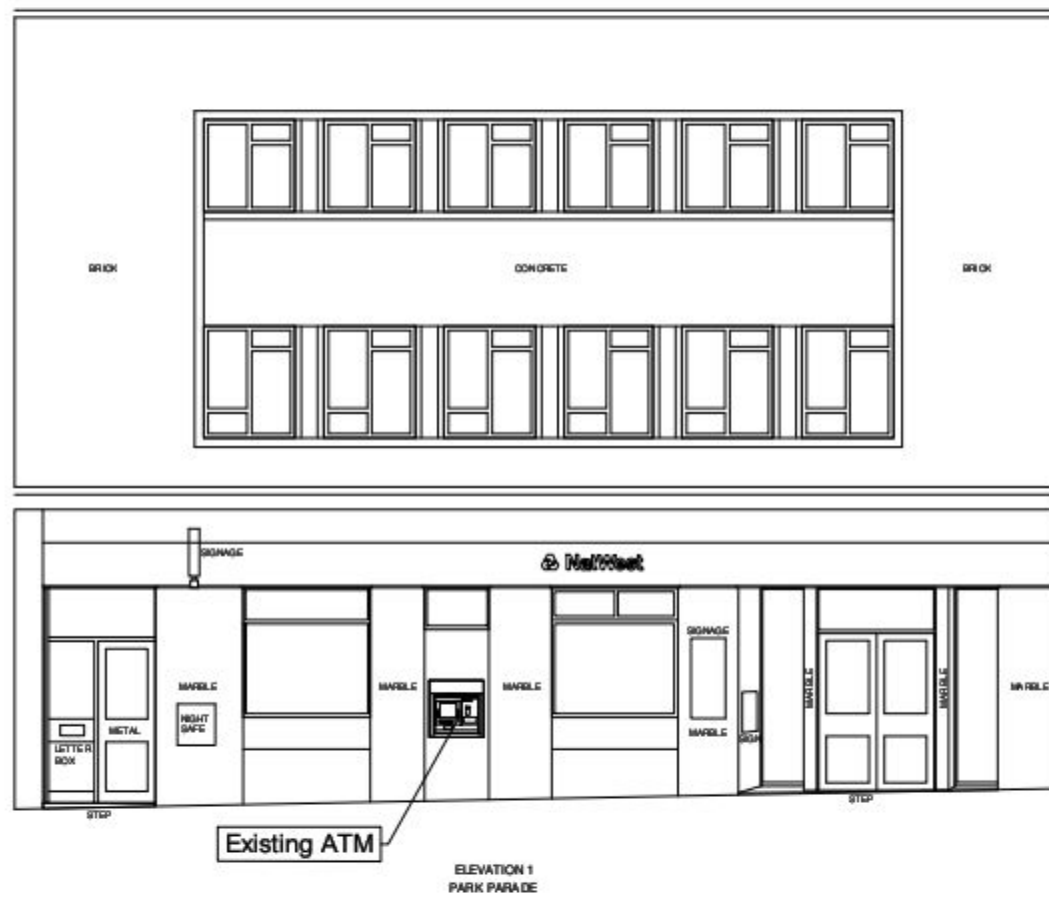

Existing Elevations
Scale - 1:100 @ A3