


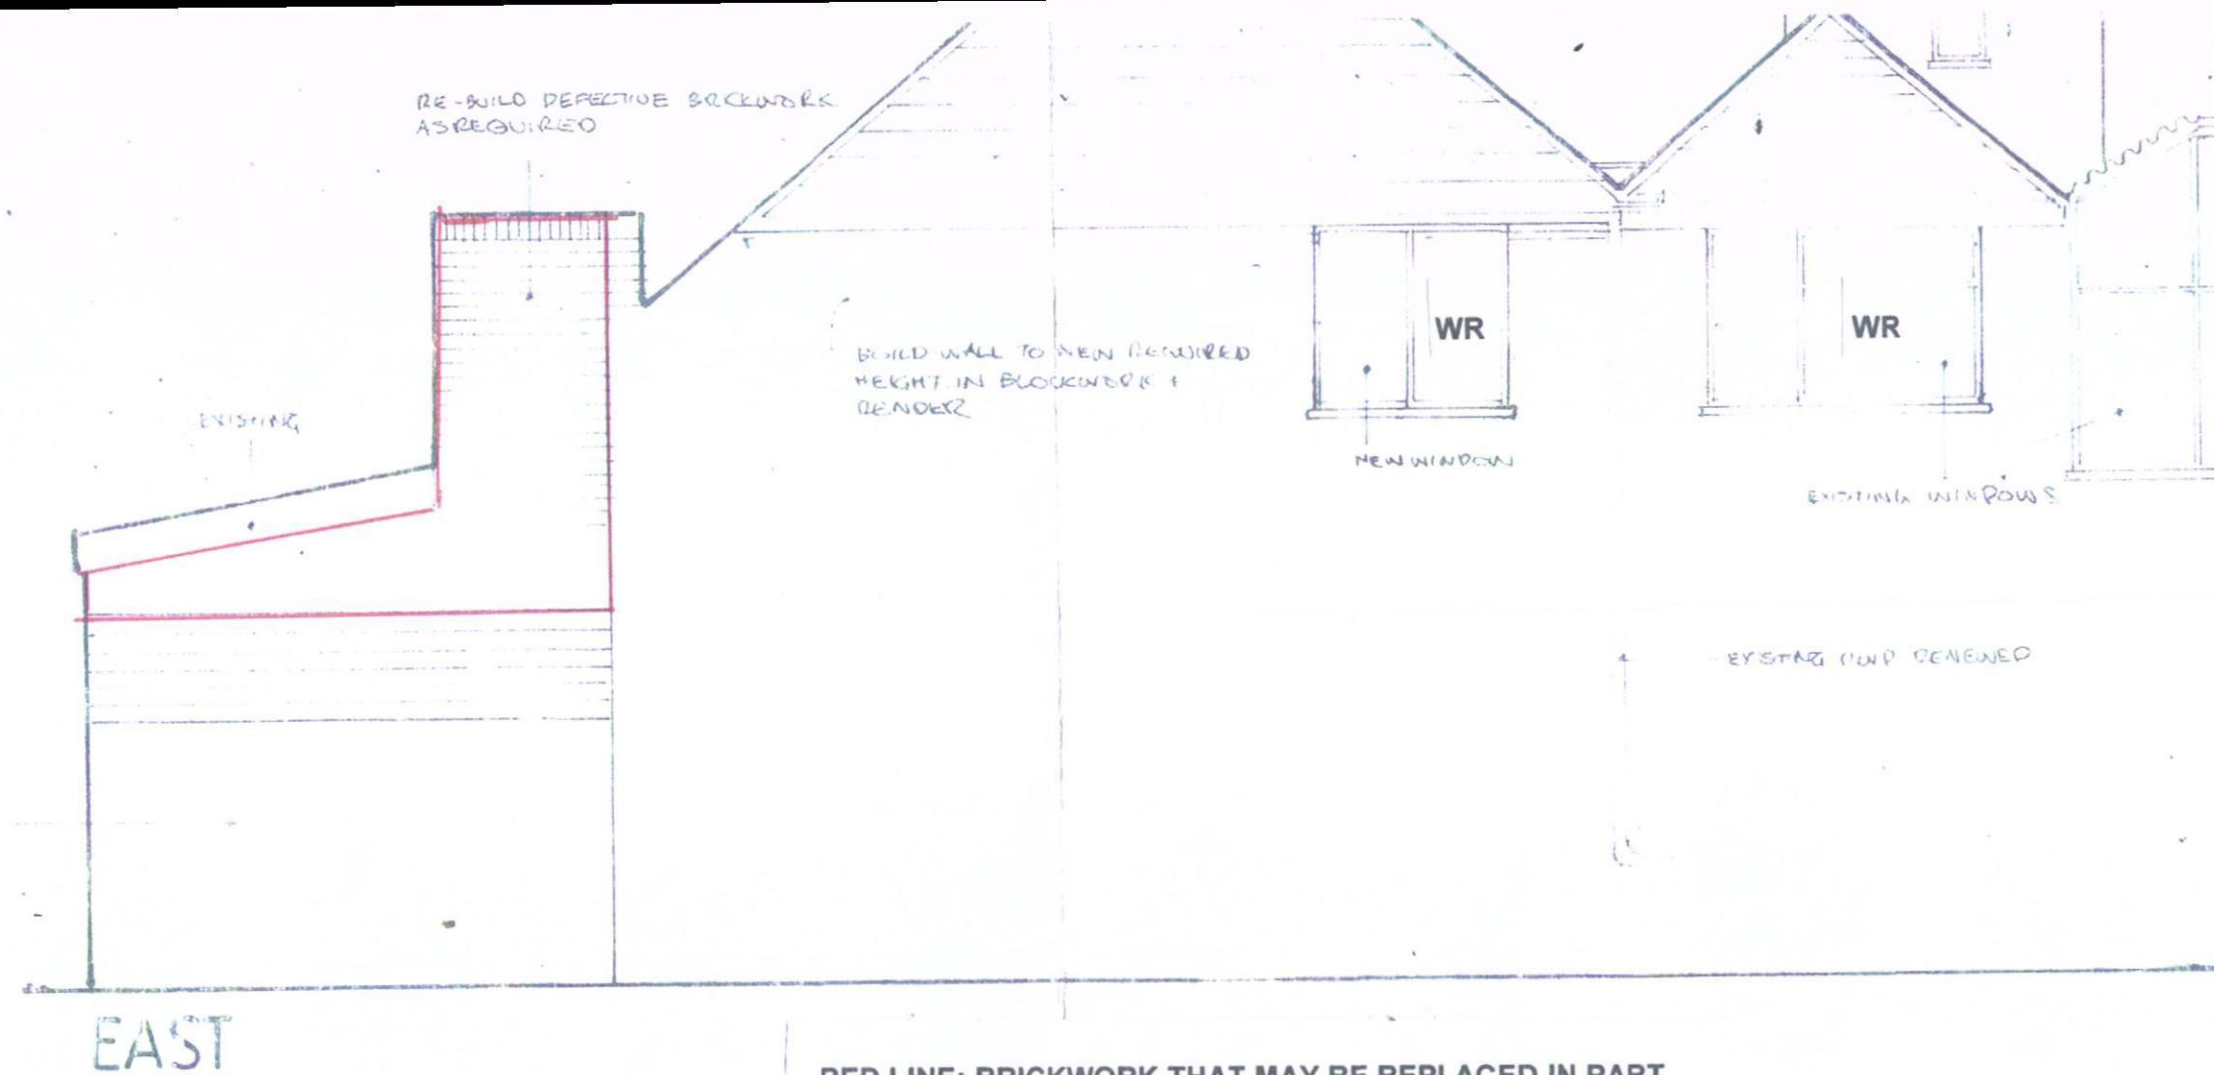

EXTENSION (NOT IN OWNERSHIP)


EAST

RED LINE: BRICKWORK THAT MAY BE REPLACED IN PART
WR = WINDOW TO BE REPLACED

DETAIL ROOF
EBS DETAILS

MIN INSULATION
OF SPACE (CROWN
THERM UP OR SIMILAR
AND

AIR INLET FROM MIN
POLENGTH OF CAGES

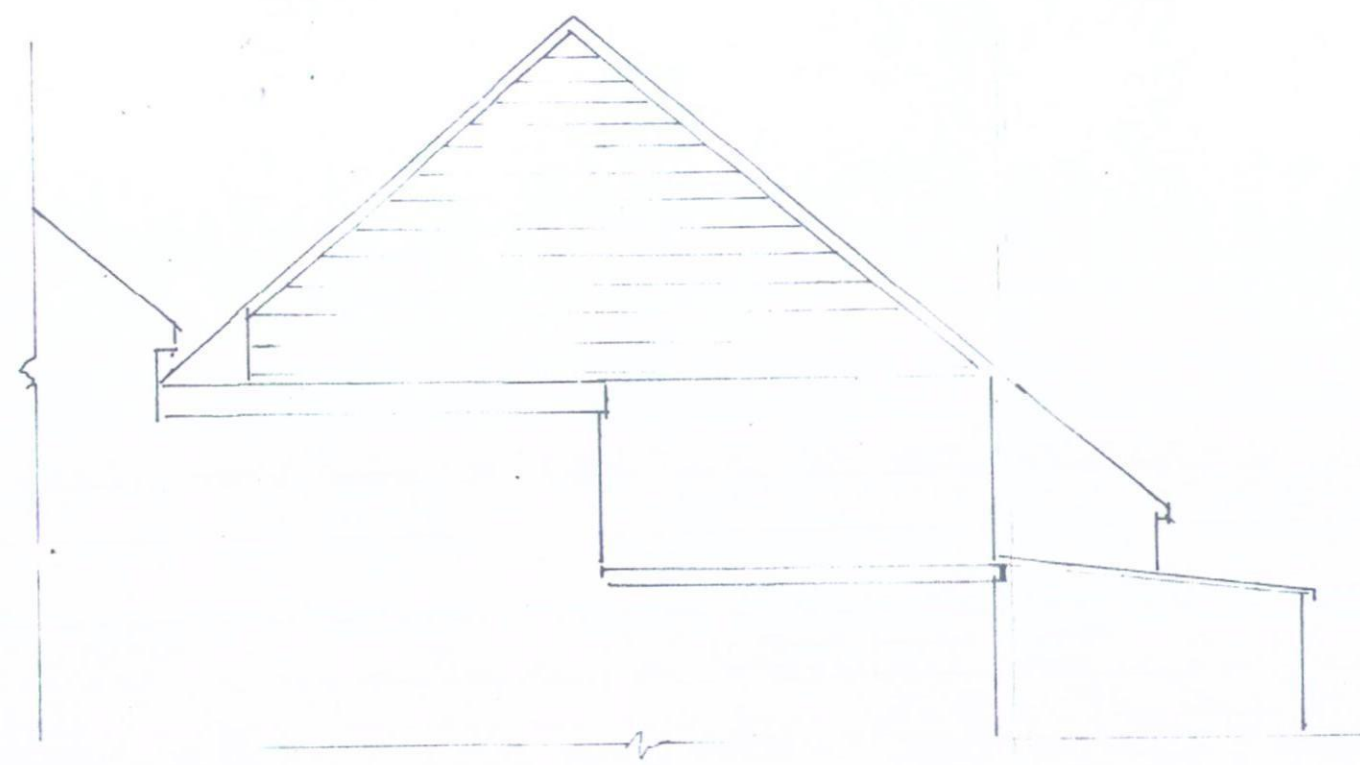

WEST

57 HIGH STREET, EMSWORTH DRG: 14/276/23
EAST ELEVATION: WINDOWS & BRICKWORK
6 June 2015: JG

23 1
C11
© Copy right

John G
32

T 01
E info
W w
new design
listed build
home bu

PROPI
FLAT
TO RE
EMSW

ELEV
PROI

Scale 1:5