


25 SOUTH STREET
EMSWORTH
P010 7EG

Ground Floor Detail Plan

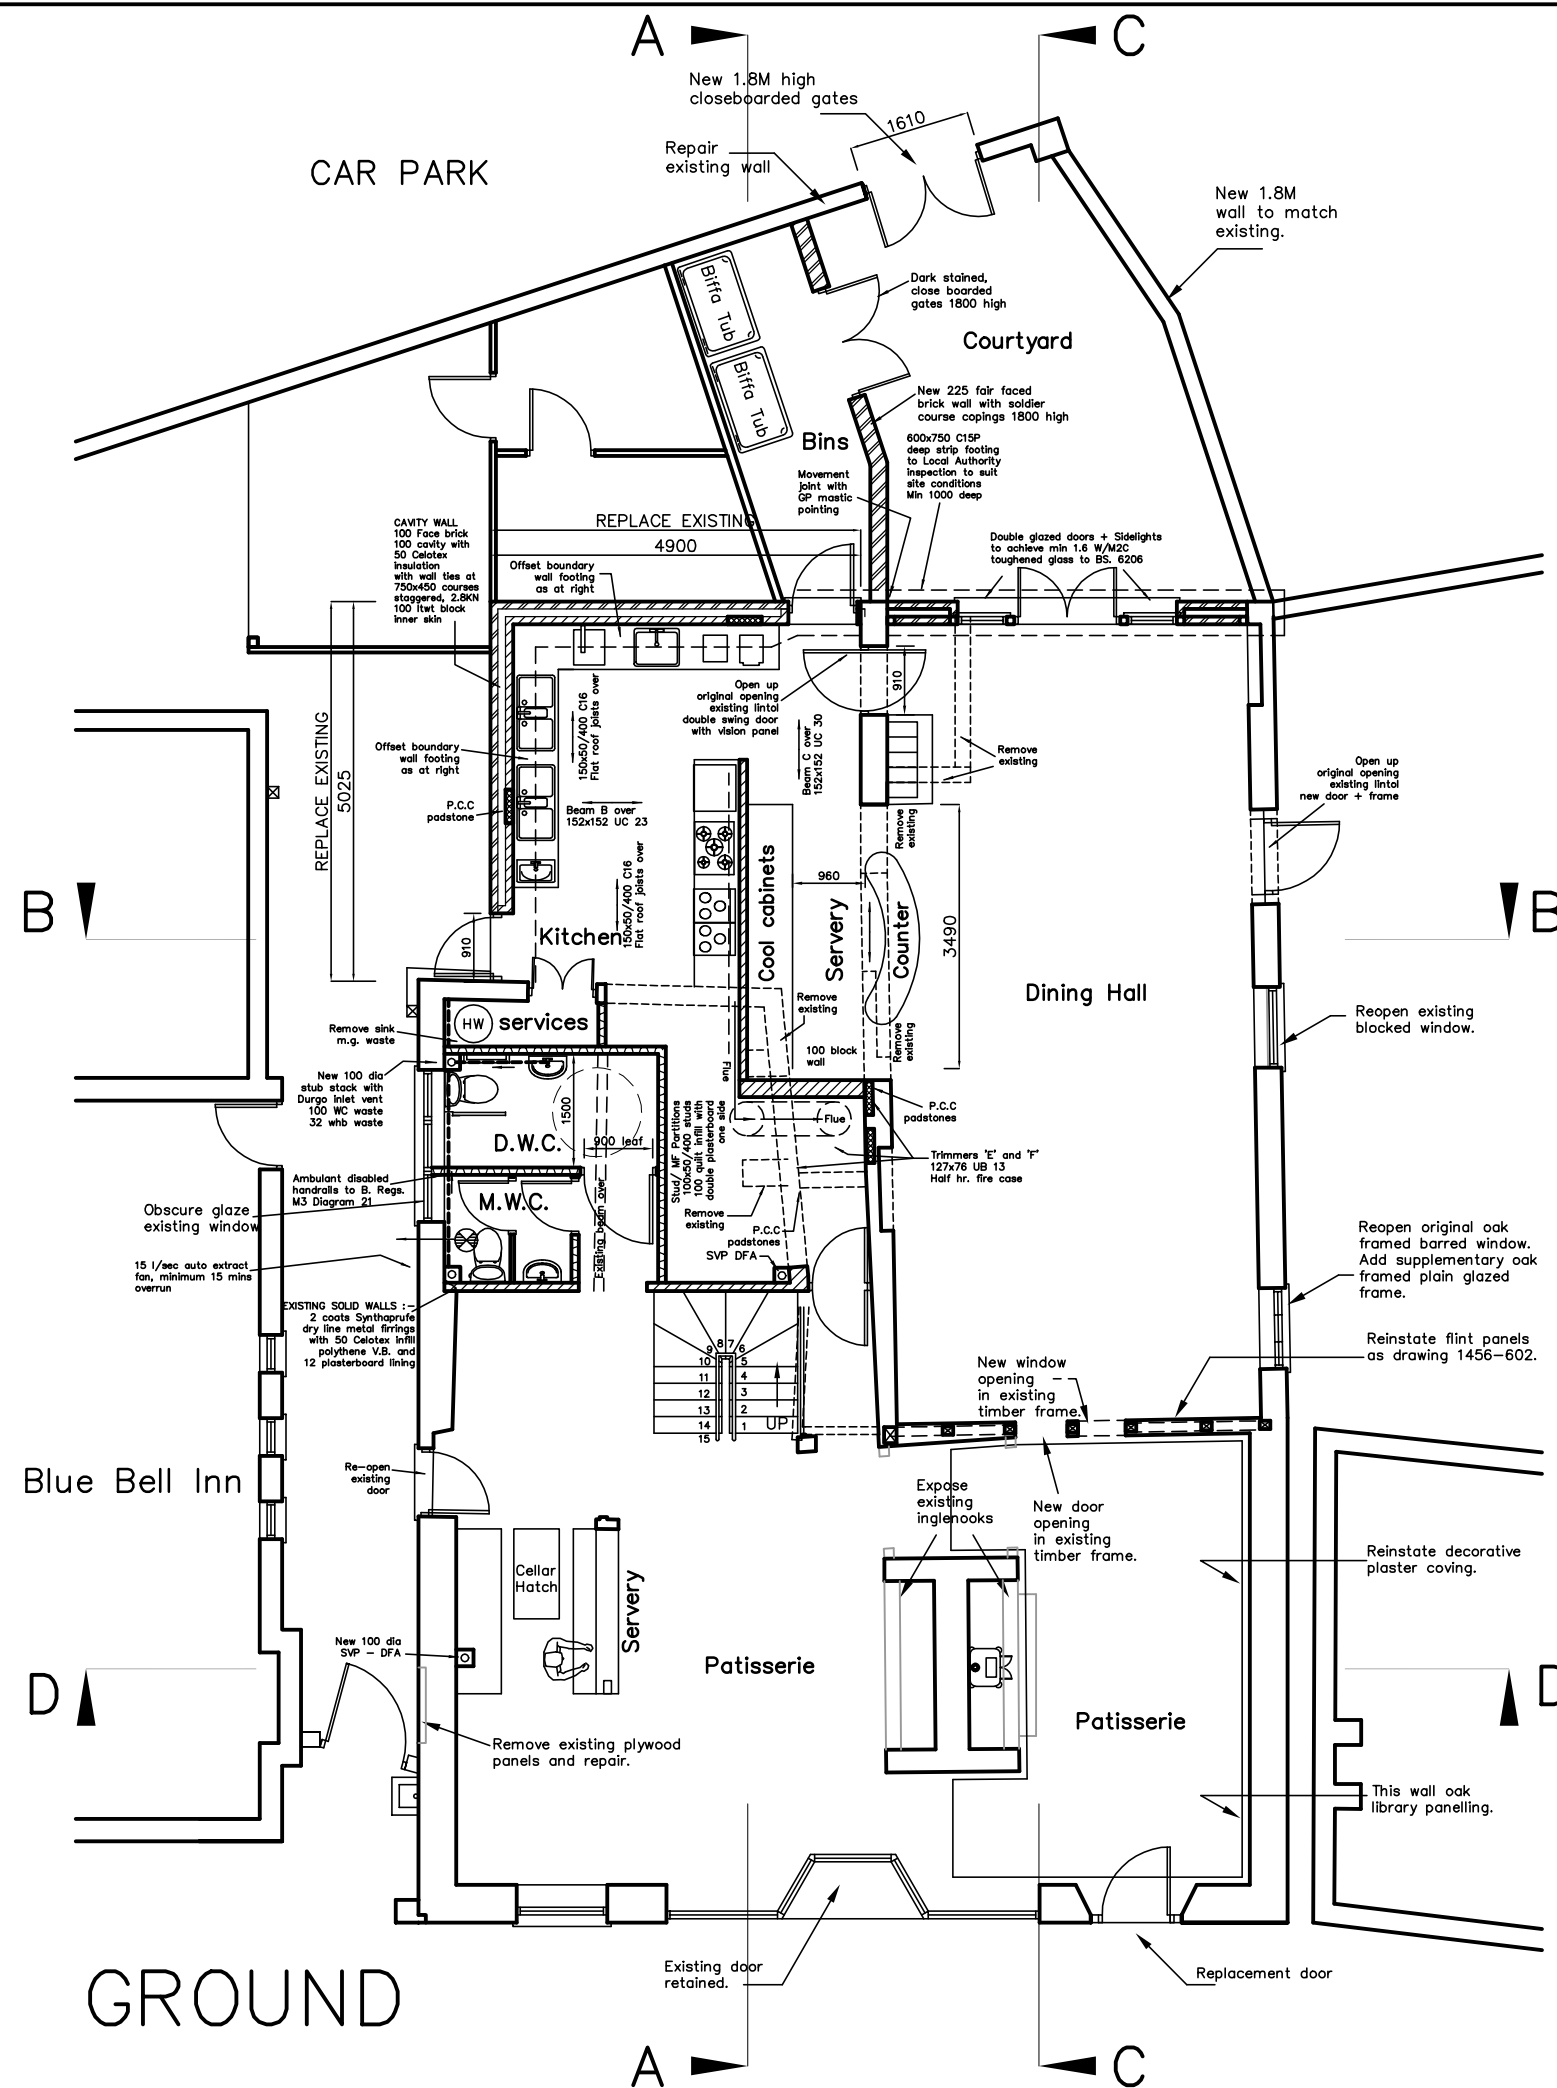

Scale A3=1:100
Drawn JHL
Date 19/06/15

Revisions

A. Revisions following site visit. 15/07/15
B. Kitchen + toilet revisions. 21/07/15
C.

1456-314^B