

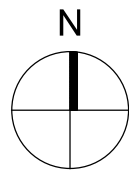
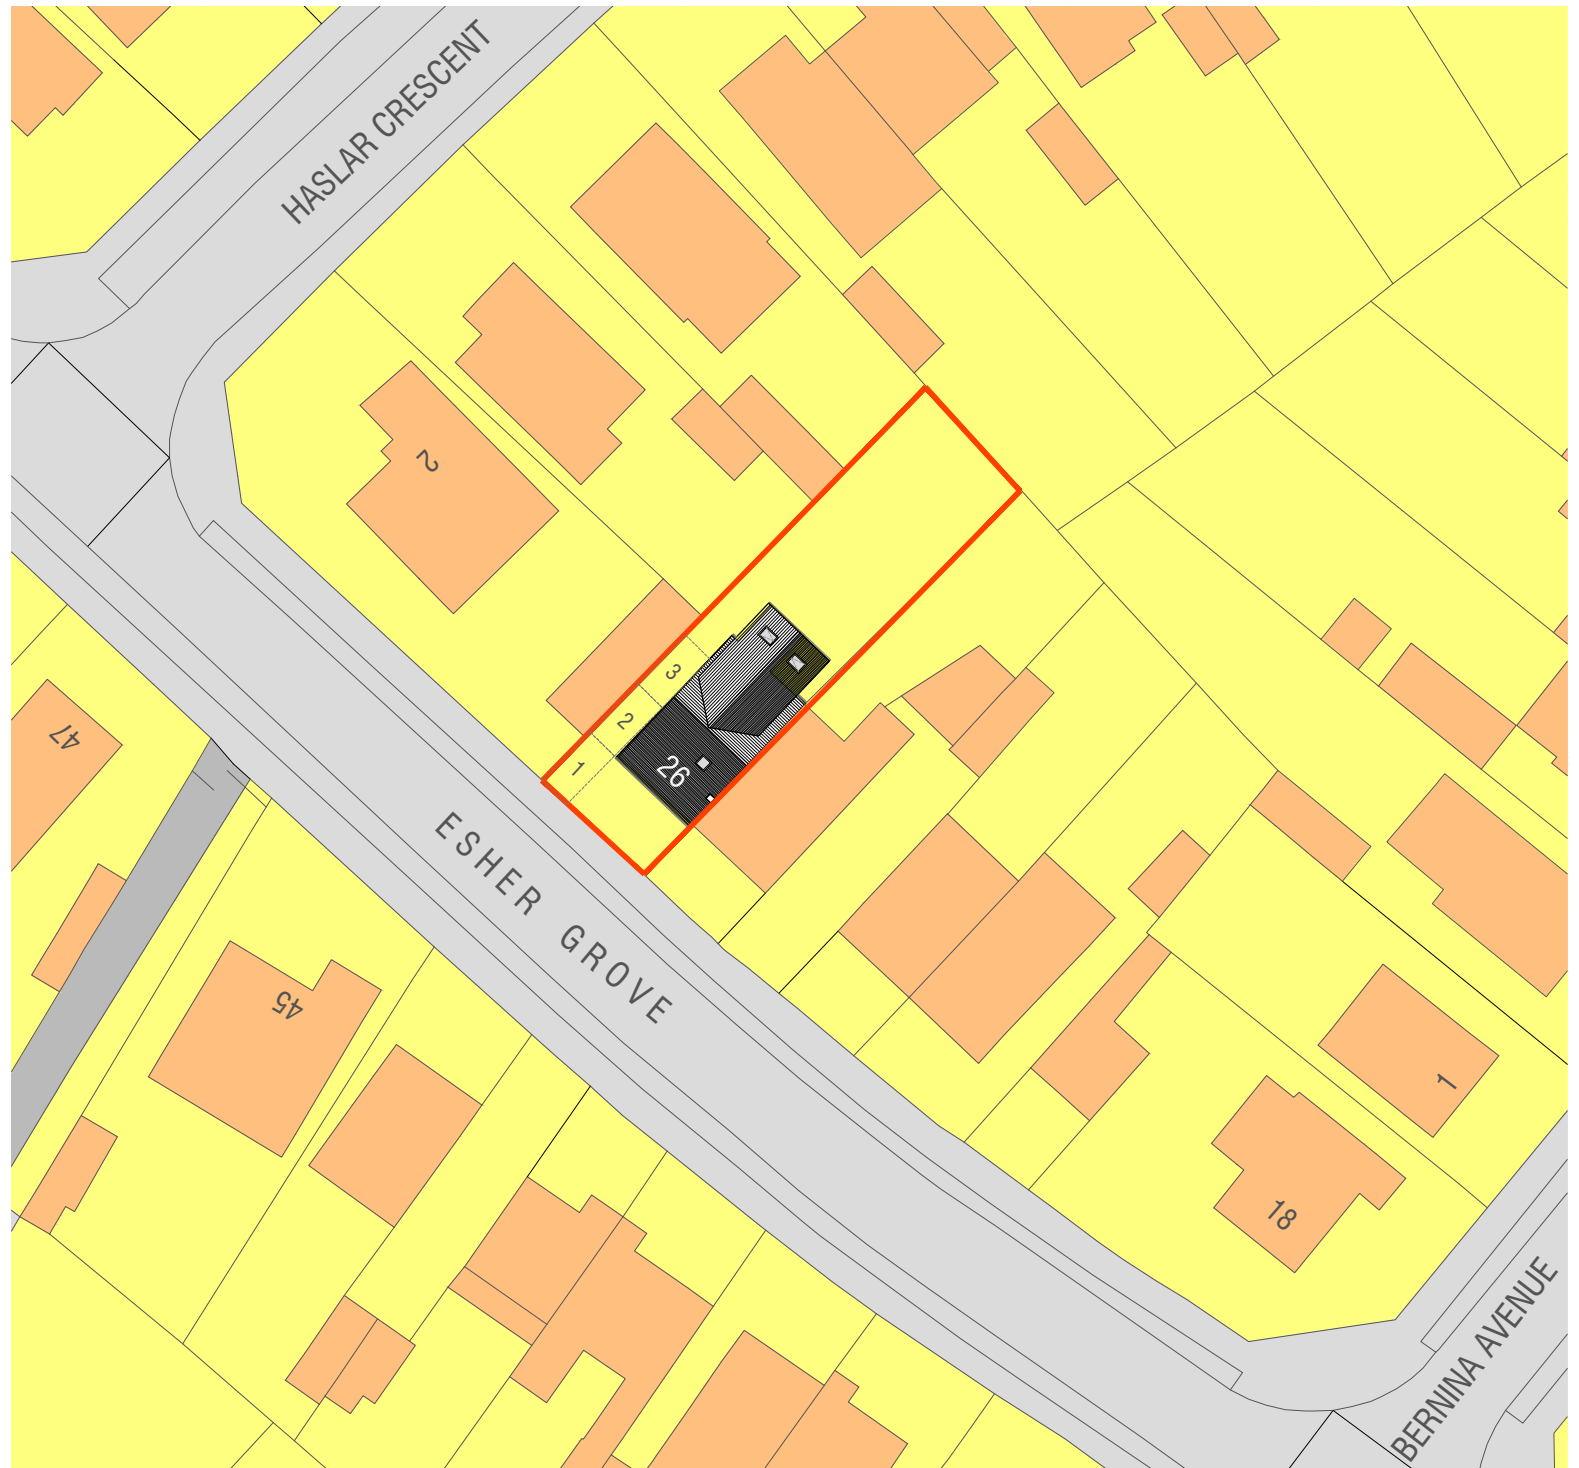


Location Plan 1:1250

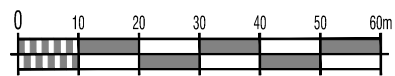

Block Plan 1:500

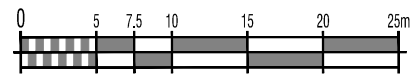

|     |          |                  |    |    |
|-----|----------|------------------|----|----|
| B   | 03.02.16 | Parking Revision | CJ | JM |
| A   | 27.01.16 | First Issue      | CJ | JM |
| Rev | Date     | Description      | By | PM |

REVISIONS

DRAWING STATUS:  
Existing

REVISION:  
B

PROJECT  
Alterations and Extension to  
26 Esher Grove  
CLIENT  
Adam Forrest

Scale @ A3: Various  
Date : © Jan 2016

Drawn by : CJ  
Checked by : JM

DRAWING TITLE  
Location and Block Plan

DRAWING NUMBER:  
204.E100\_B



City Office (Design Drawn)  
The Clock Tower, Great Southsea Street at Castle Road  
Southsea, Portsmouth, Hants, PO5 3BY  
Tel: 02392 837149



E: info@designteamstudios.com  
W: www.designteamstudios.com