


LOCATION PLAN 1:1250

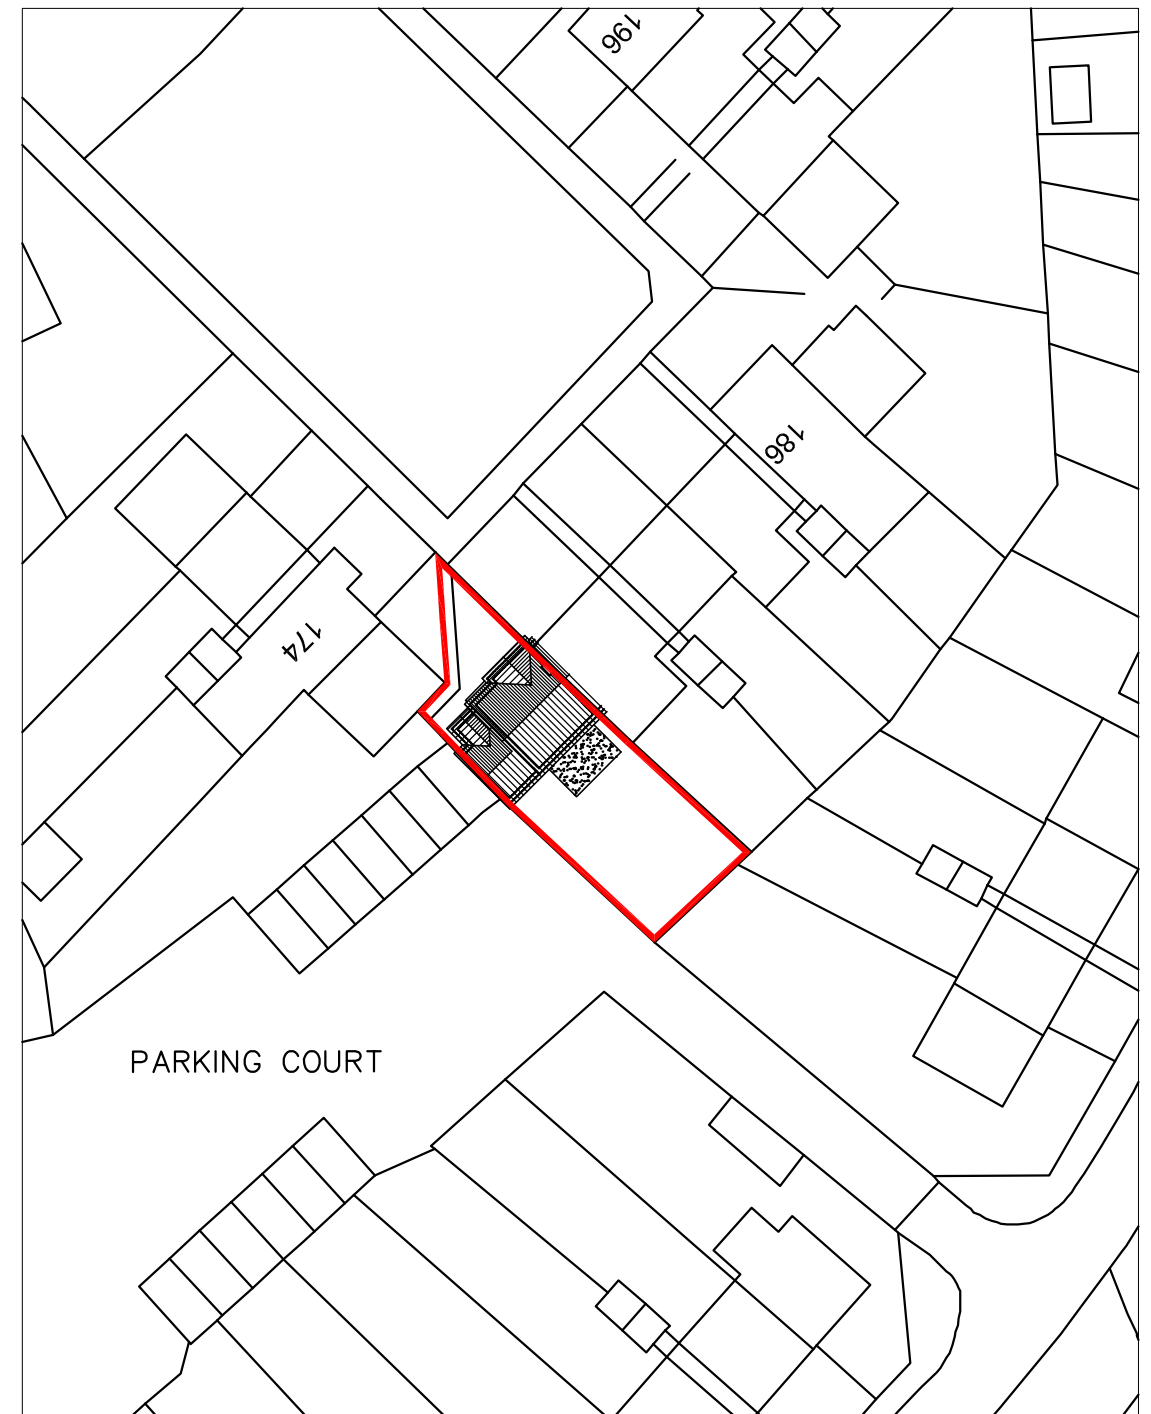

BLOCK PLAN 1:500


m 10 20 30 40

178 Blendworth Crescent
Havant
PO9 2BH

SITE PLANS

Revisions

- A. Parking court labelled. 11/11/15
- B. Footpath addition 25/11/15
- C.
- D.

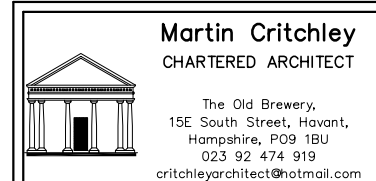

Scale A3 = AS SHOWN
Date 25/11/15
Drawn OS

1571-101^B

© Crown Copyright
All rights reserved.
Reproduced by Permission.
Licence No. 100046837