


PROPOSED ALTERATIONS AND FIRST FLOOR ADDITIONS.
6, FISHERY LANE, HAYLING ISLAND, HANTS.
FOR MR & MRS M. J. HODGE.

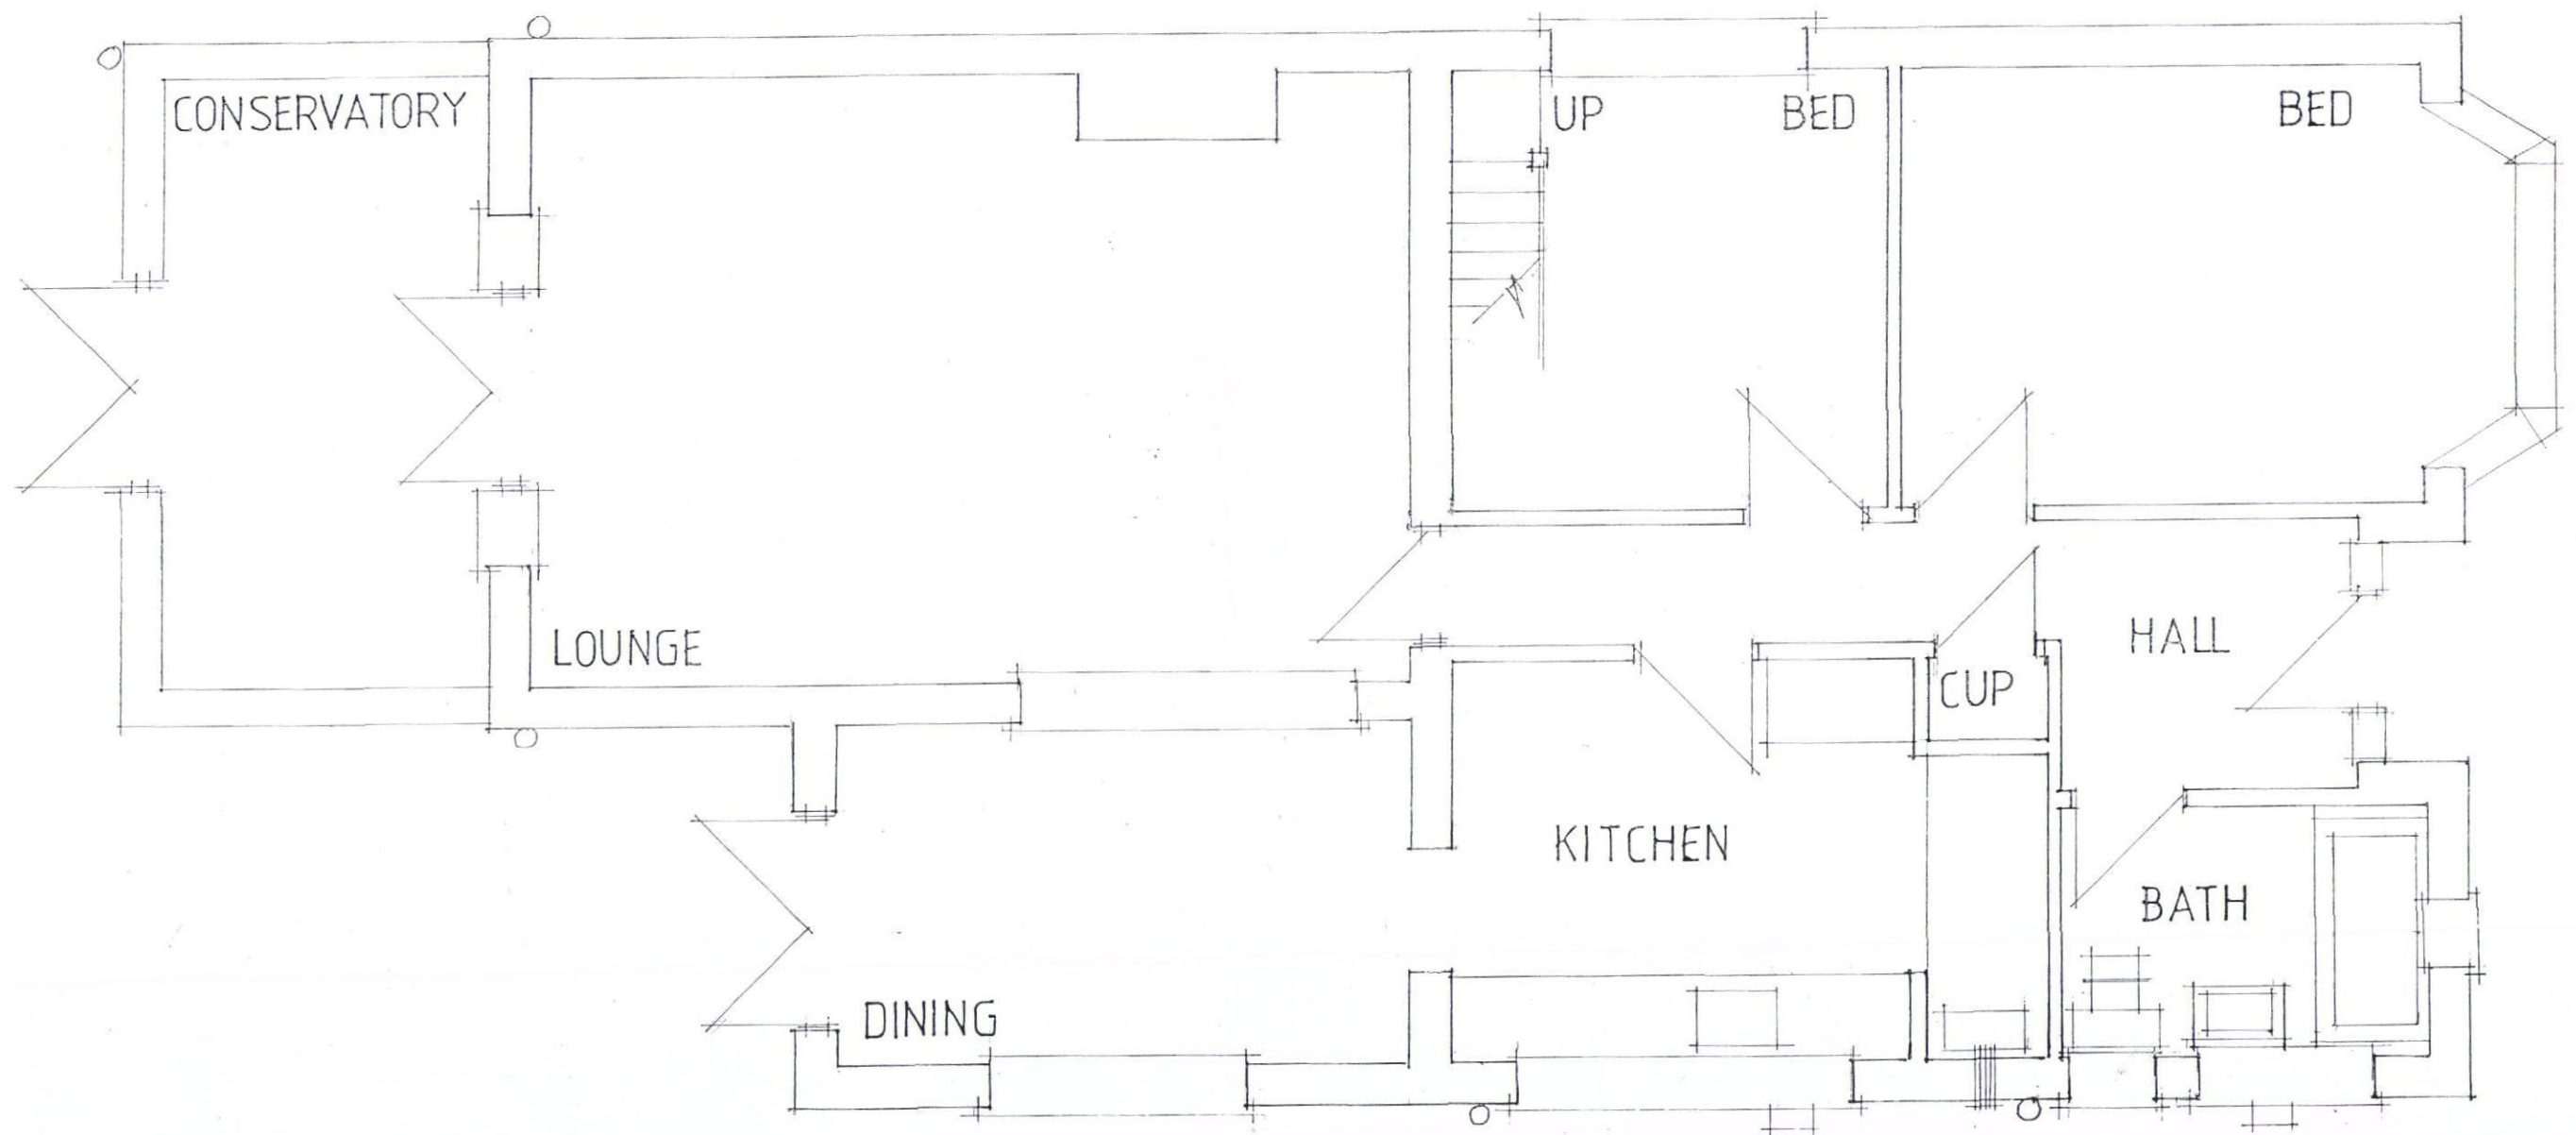

EXISTING GROUND FLOOR

DATE SEPT 15
SCALE 1.50

PETER J. WALKER MRICS
CHARTERED SURVEYOR
182 SEAFRONT, HAYLING ISLAND, HANTS
PO11 9 AN

TEL: 02392467571