

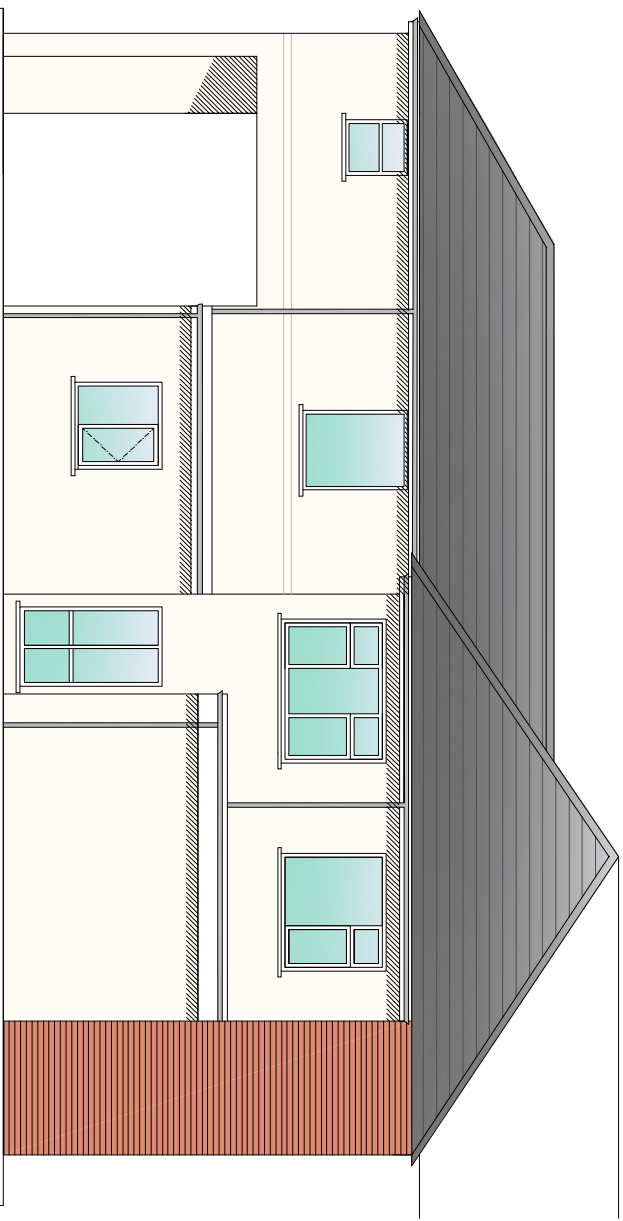


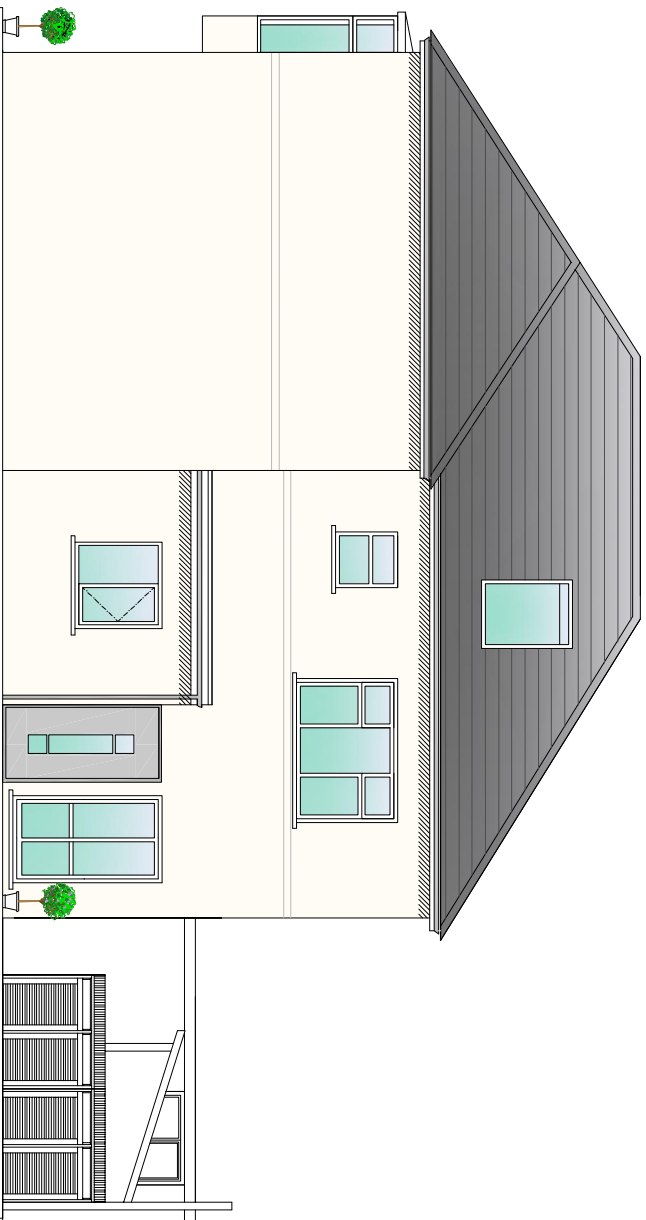

Material Schedule:	
1	Roof Tiles - Grey
2	UPVC Fascias & Soffits - white
3	UPVC Rainwater goods - dark grey
4	UPVC Doors -white
5	Laminated safety glass with stainless steel
6	White Render
7	UPVC Windows - white

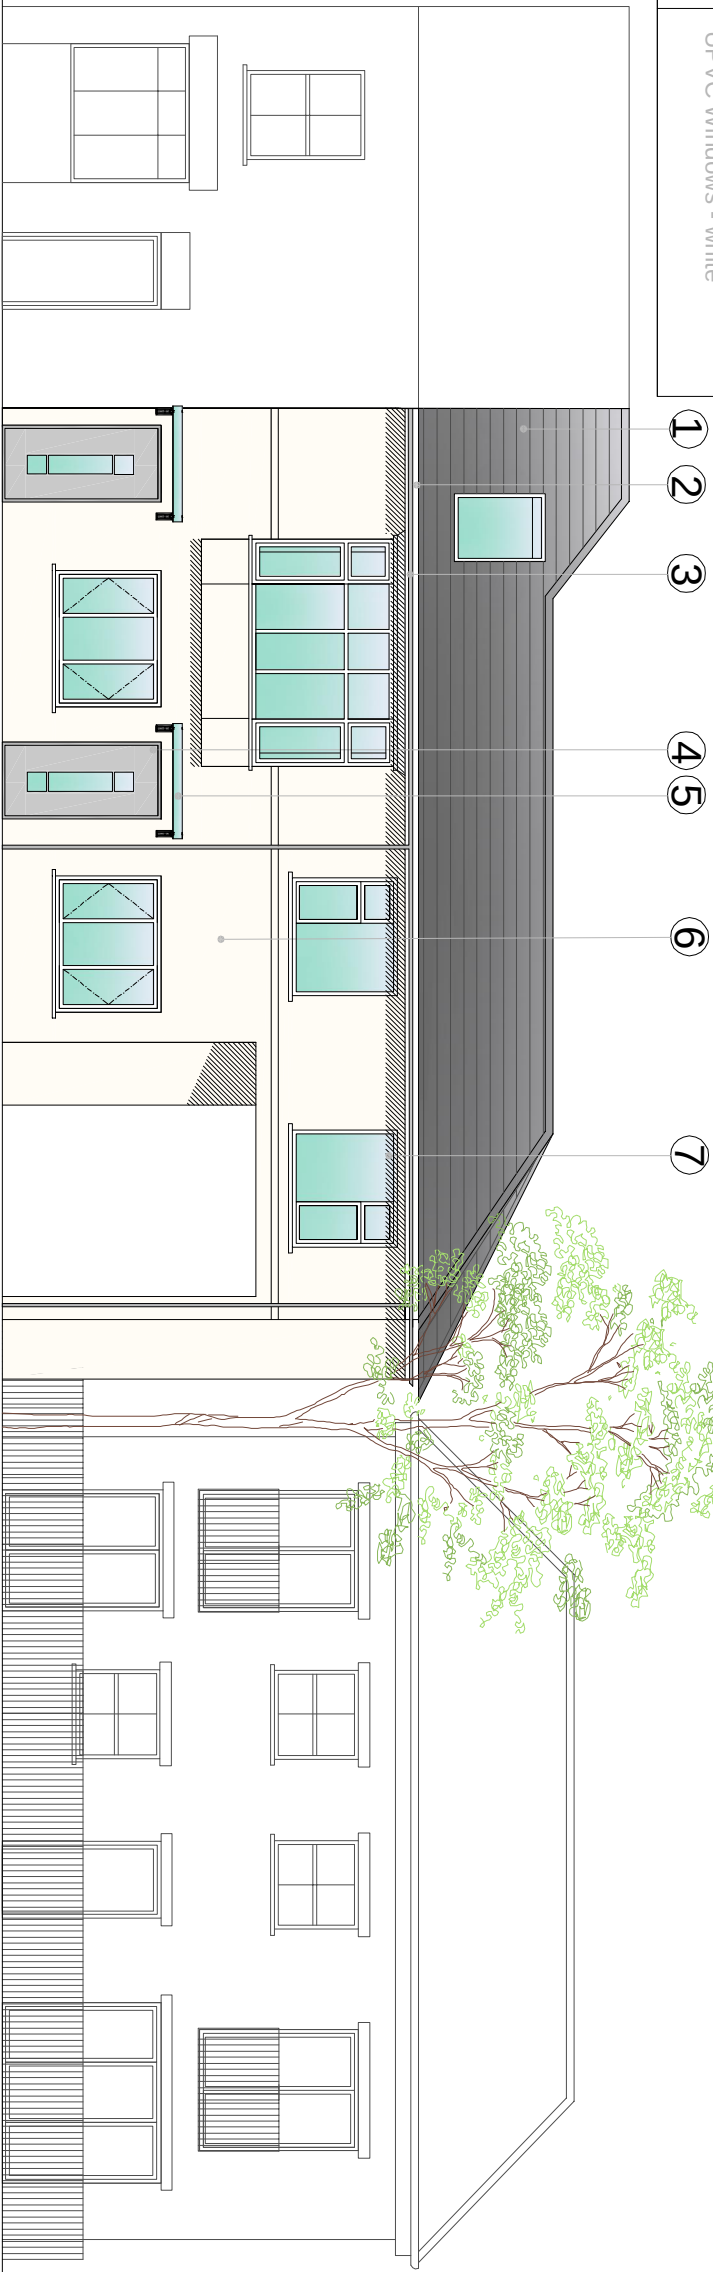

this drawing is the copyright of the **pdp architecture llp** and must not be reproduced in whole or part or used for the execution of works without their permission.

all dimensions to be checked on site prior to commencement of construction works and the architect notified of any discrepancy.

figured dimensions are to be used in preference to scaled dimensions.

no deviation from this drawing will be permitted without prior consent of the architect.

all drawings are prepared subject to a full measured and structural survey of the buildings and site.

all structural work is subject to the appointment of a structural engineer to confirm and agree the structural proposals.


os promap licence no. 100020449.

health & safety:
exceptional risks involving specific methods of construction or exceptional maintenance issues:

NO SIGNIFICANT RISK

scale width 50 mm @ a1 - 25 mm @ a3		revision	notes	date	drawn	check
-------------------------------------	--	----------	-------	------	-------	-------

PLANNING

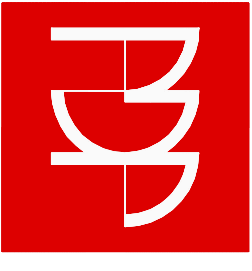

pdp architecture llp

chartered architects town planning
interior design consultants

interior design consultants

2 beechworth road havant

hampshire po9 1ax
tel 023 9346 1100

tel 023 9246 1100
fax 023 9247 5050

fax 023 9247 5050

email pdp@pdp-architects.co.uk

www.pdp-architects.co.uk

project	Proposed Development Jubilee House, Park Way Havant			
detail	Proposed Elevations			
drawn	SM	checked		
date	July 2015	status	Planning	
at scale	1:50 1:100		29791-PD105	6