


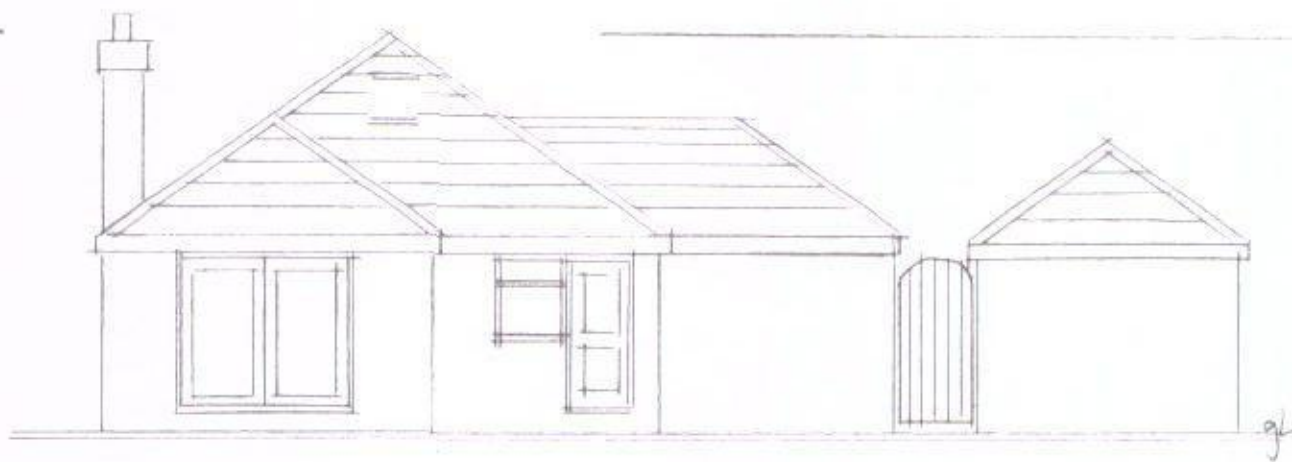


EXG REAR ELEVATION 1:100

HAVANT BOROUGH
COUNCIL
28 JUL 2015
RECEIVED



EXG SIDE ELEVATION 1:100

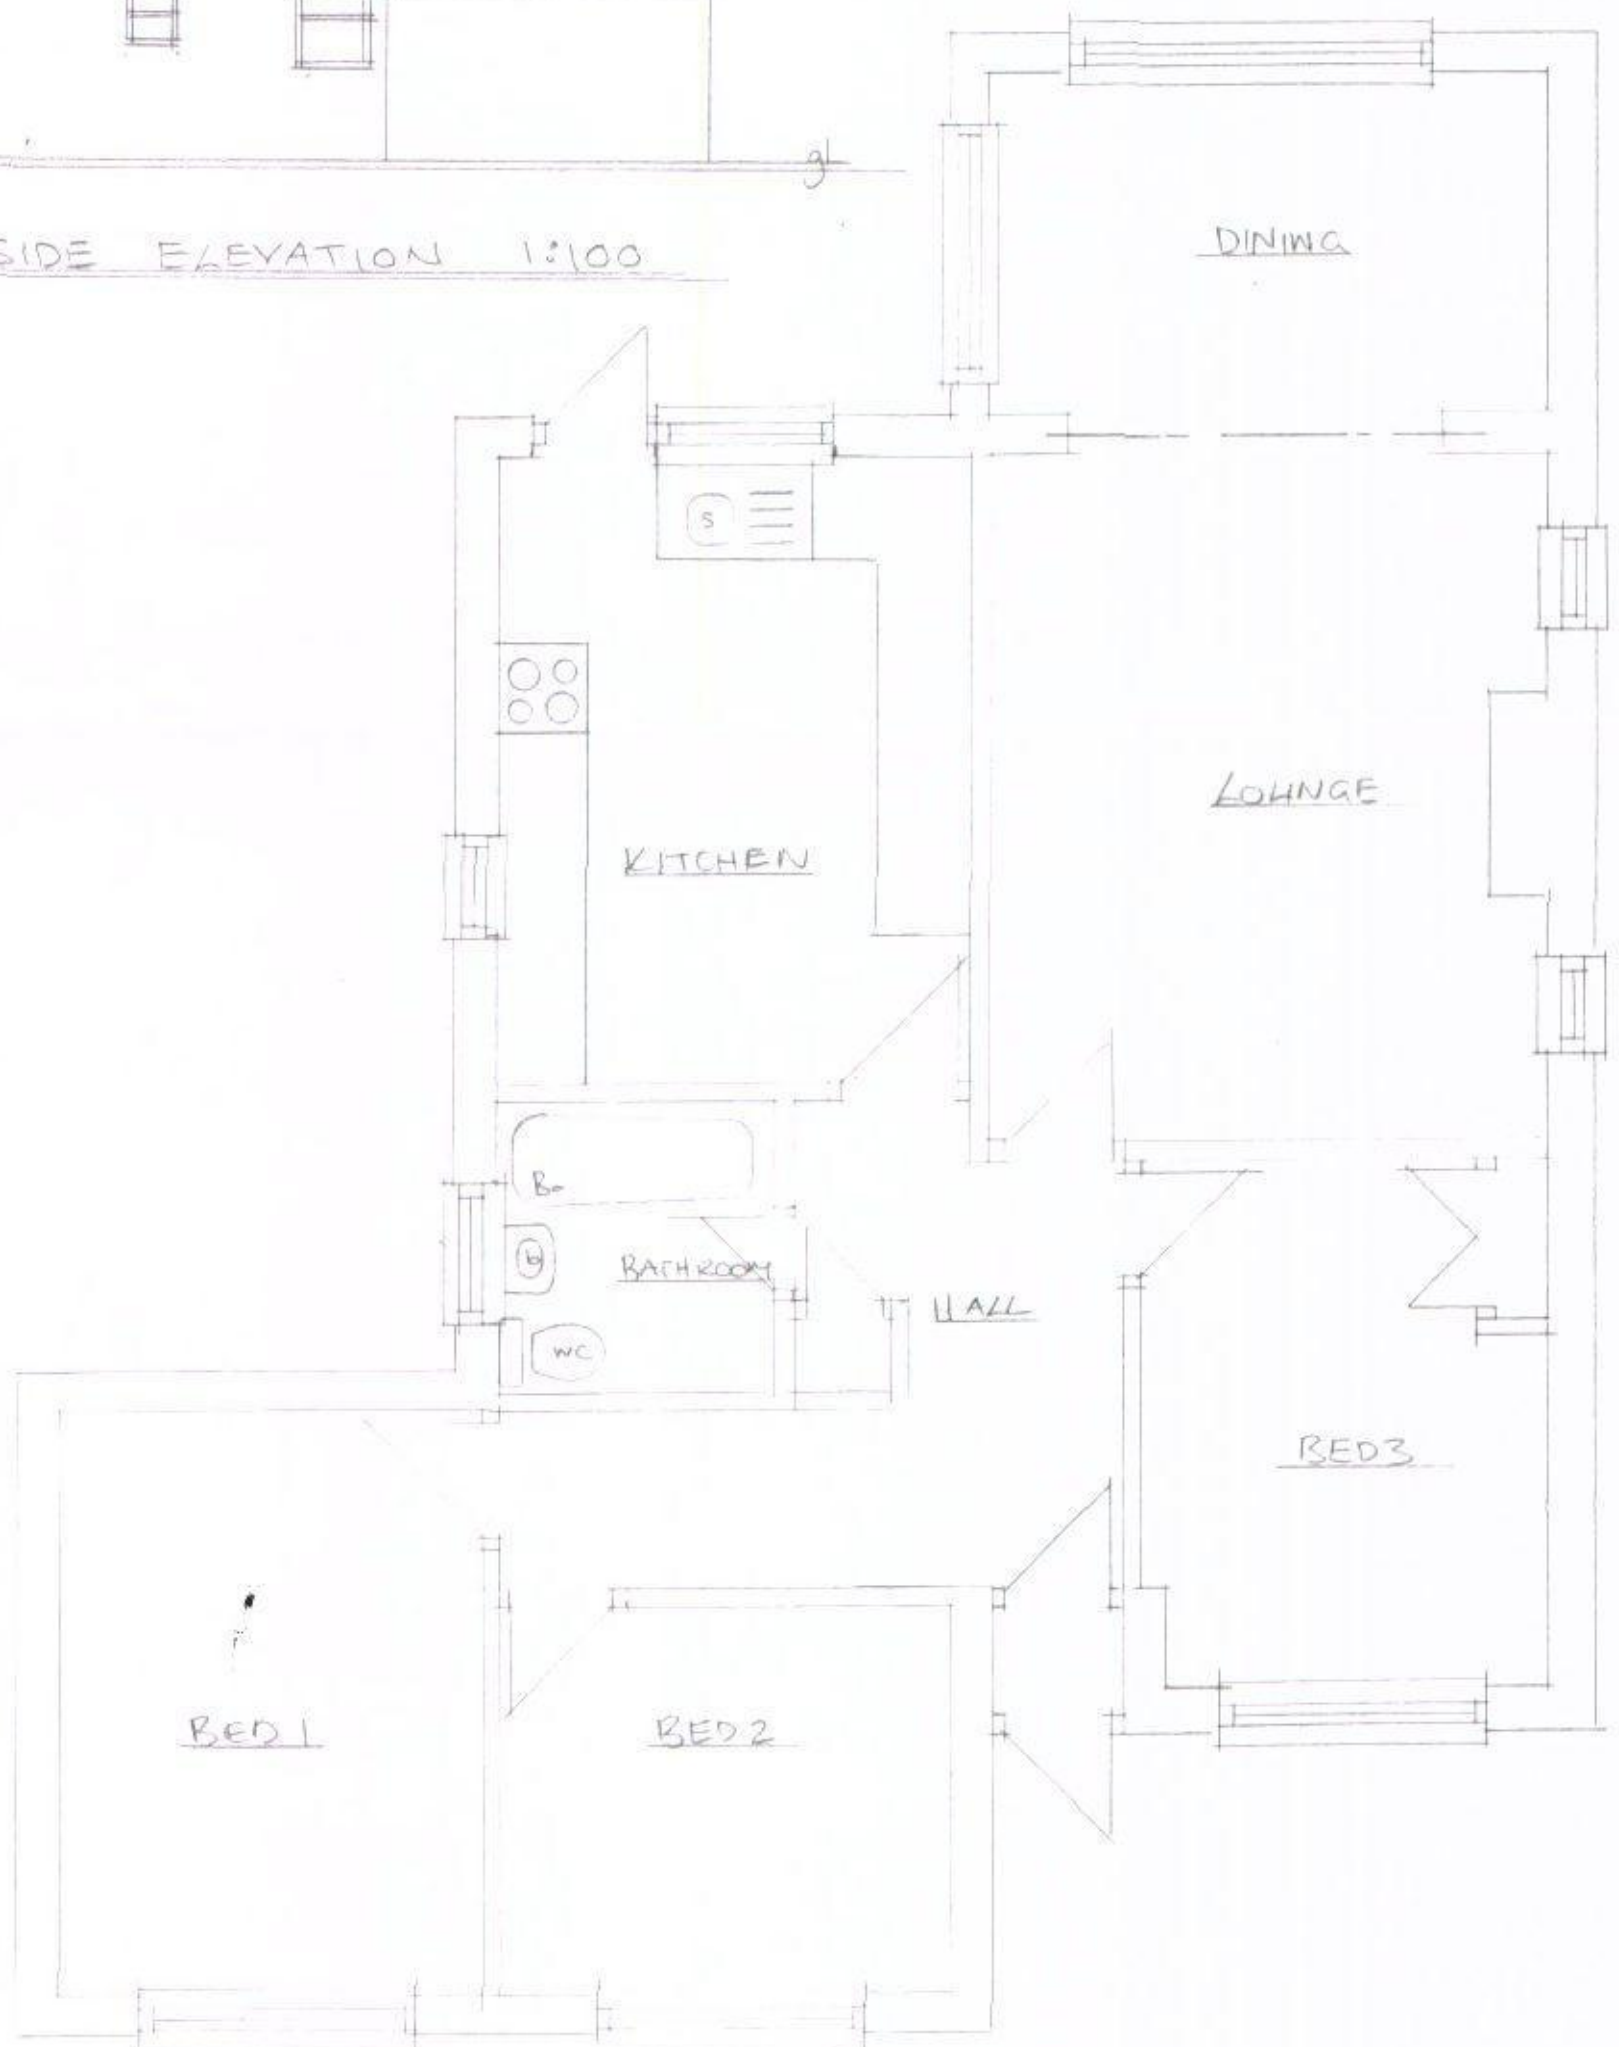

EXISTING FLOOR PLAN 1:50