


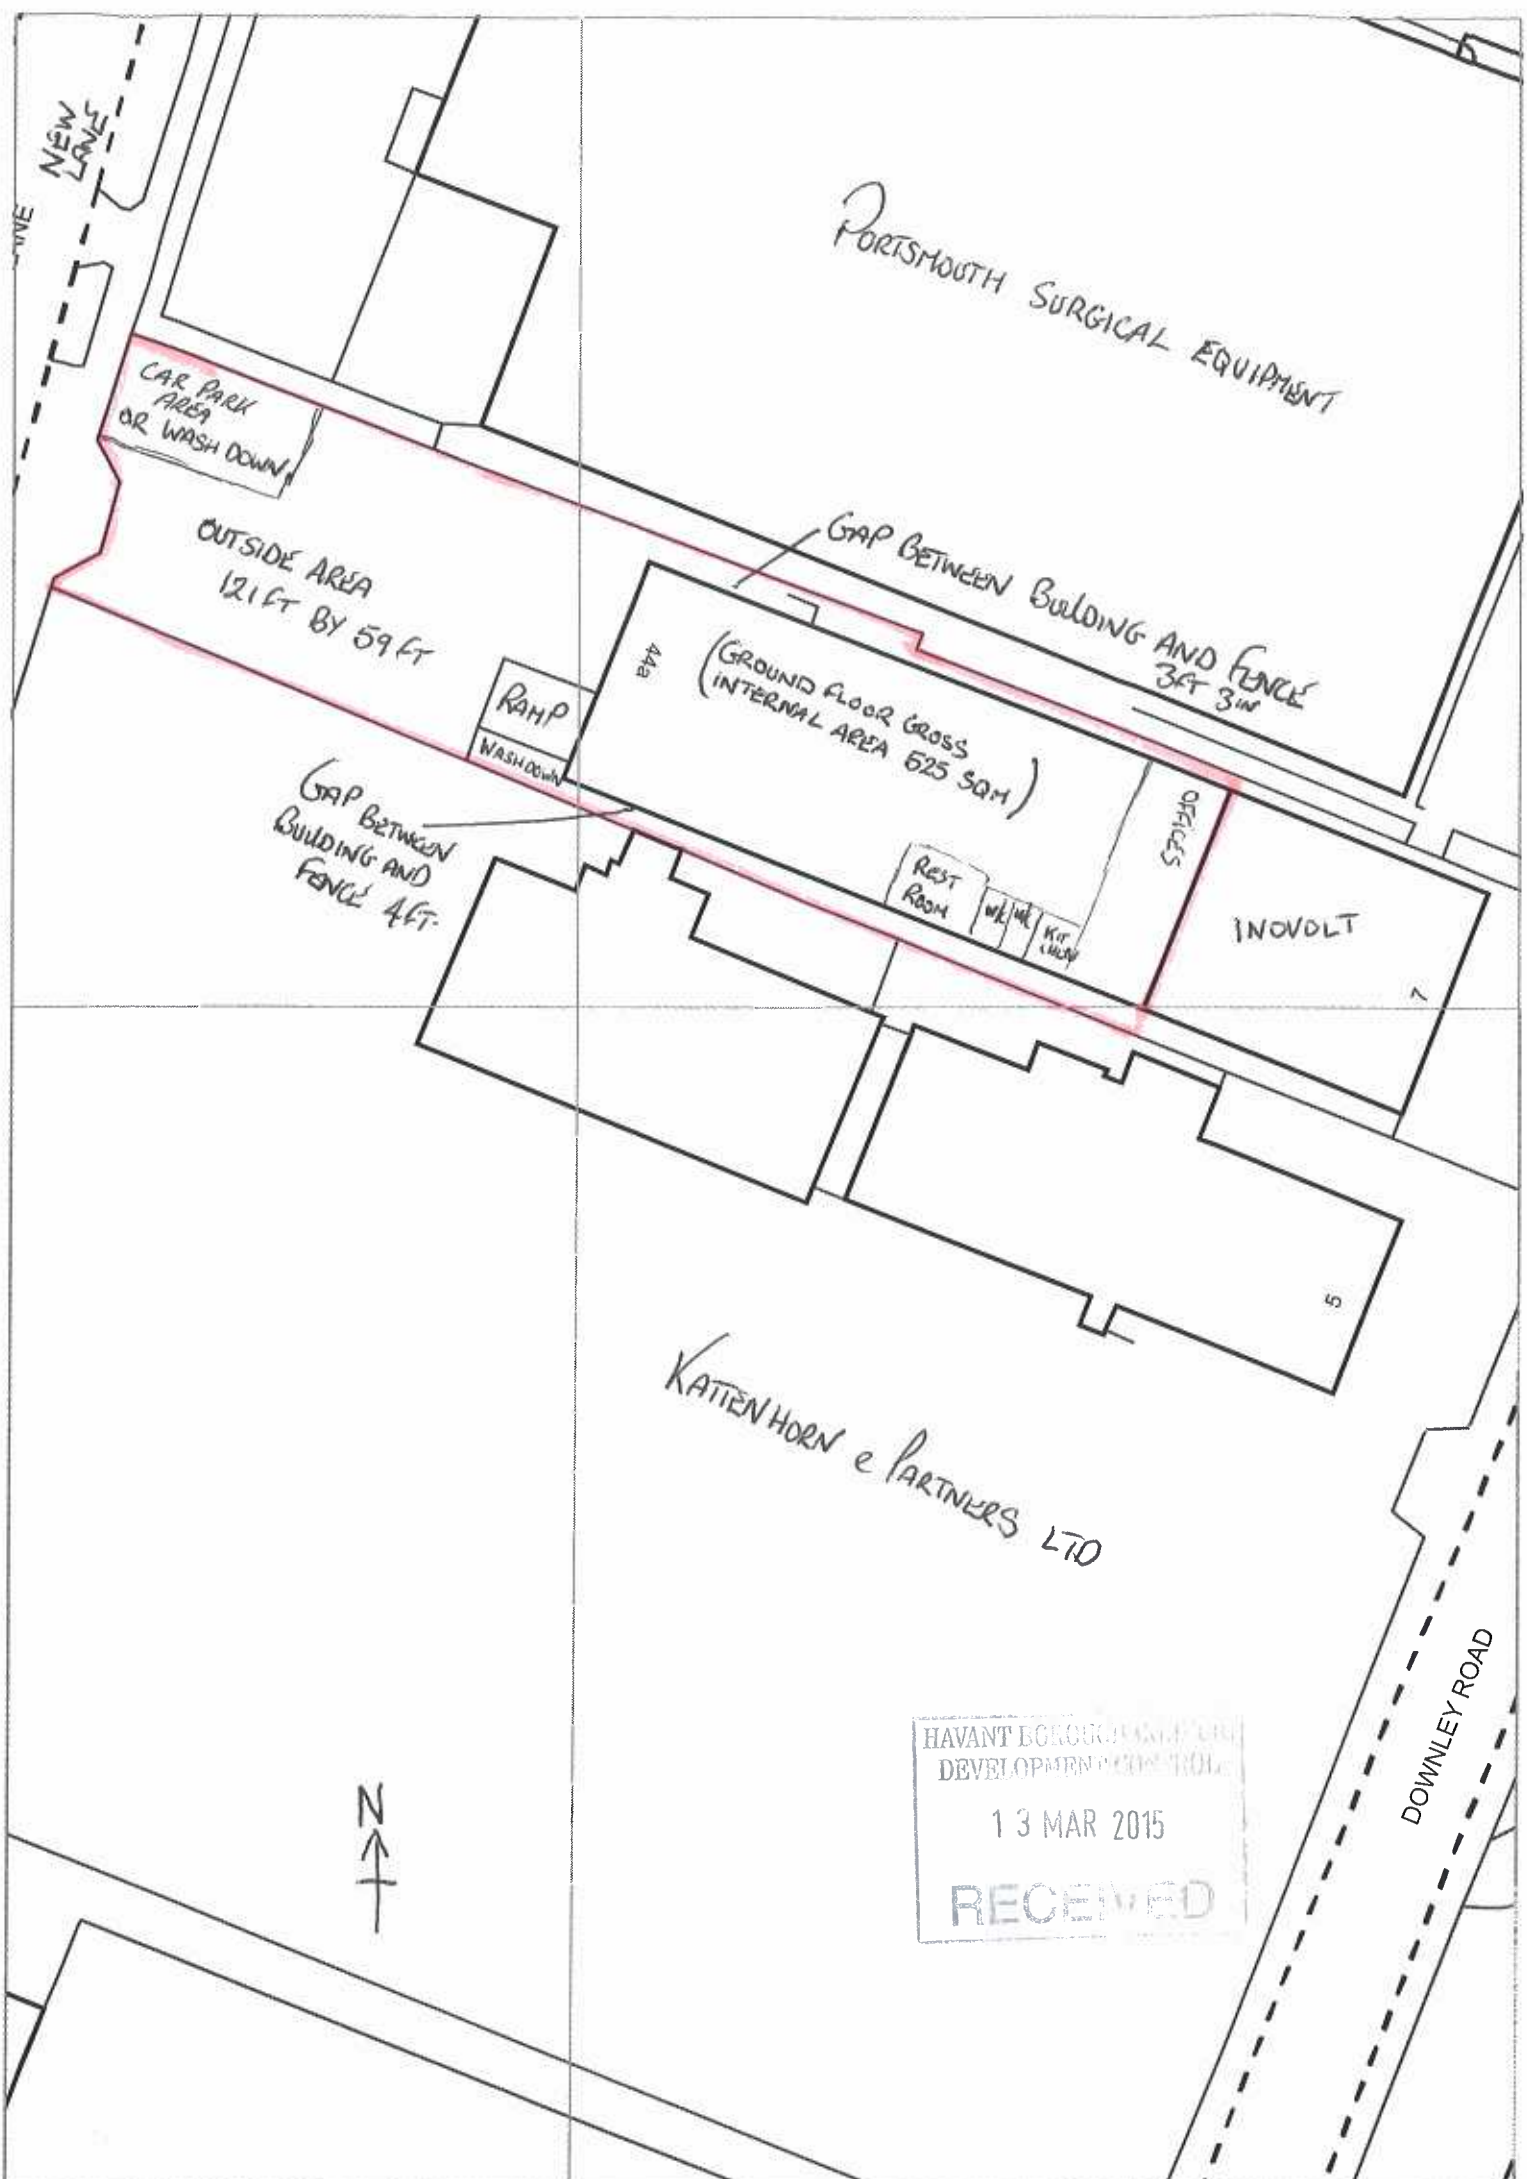

PORTSMOUTH SURGICAL EQUIPMENT

CAR PARK AREA
OR WASH DOWN

OUTSIDE AREA
121 FT BY 59 FT

RAMP
WASHDOWN

(GROUND FLOOR GROSS
INTERNAL AREA 525 SQM)

GAP BETWEEN BUILDING AND FENCE
3FT 3IN

GAP BETWEEN
BUILDING AND
FENCE 4FT

REST
ROOM

W.C.

W.C.

KIT

CLEAN

OFFICES

1 NOVOLT

5

KATTENHORN & PARTNERS LTD

N
↑

HAVANT BOROUGH COUNCIL
DEVELOPMENT CONTROL
13 MAR 2015
RECEIVED

DOWNLEY ROAD