


PHYSICAL SCALE IN METERS @ 1:100

NOTES:
This drawing has been produced solely for PLANNING/DESIGN.
Do not Scale from this Drawing except for planning purposes.
Any drainage shown is presumed and to be checked on site
before commencement of works.
NB: Drawing compiled from record drawings and a few check
measurements only. Do not use for construction/tender.
This drawing is the copyright of MF Designs Ltd.

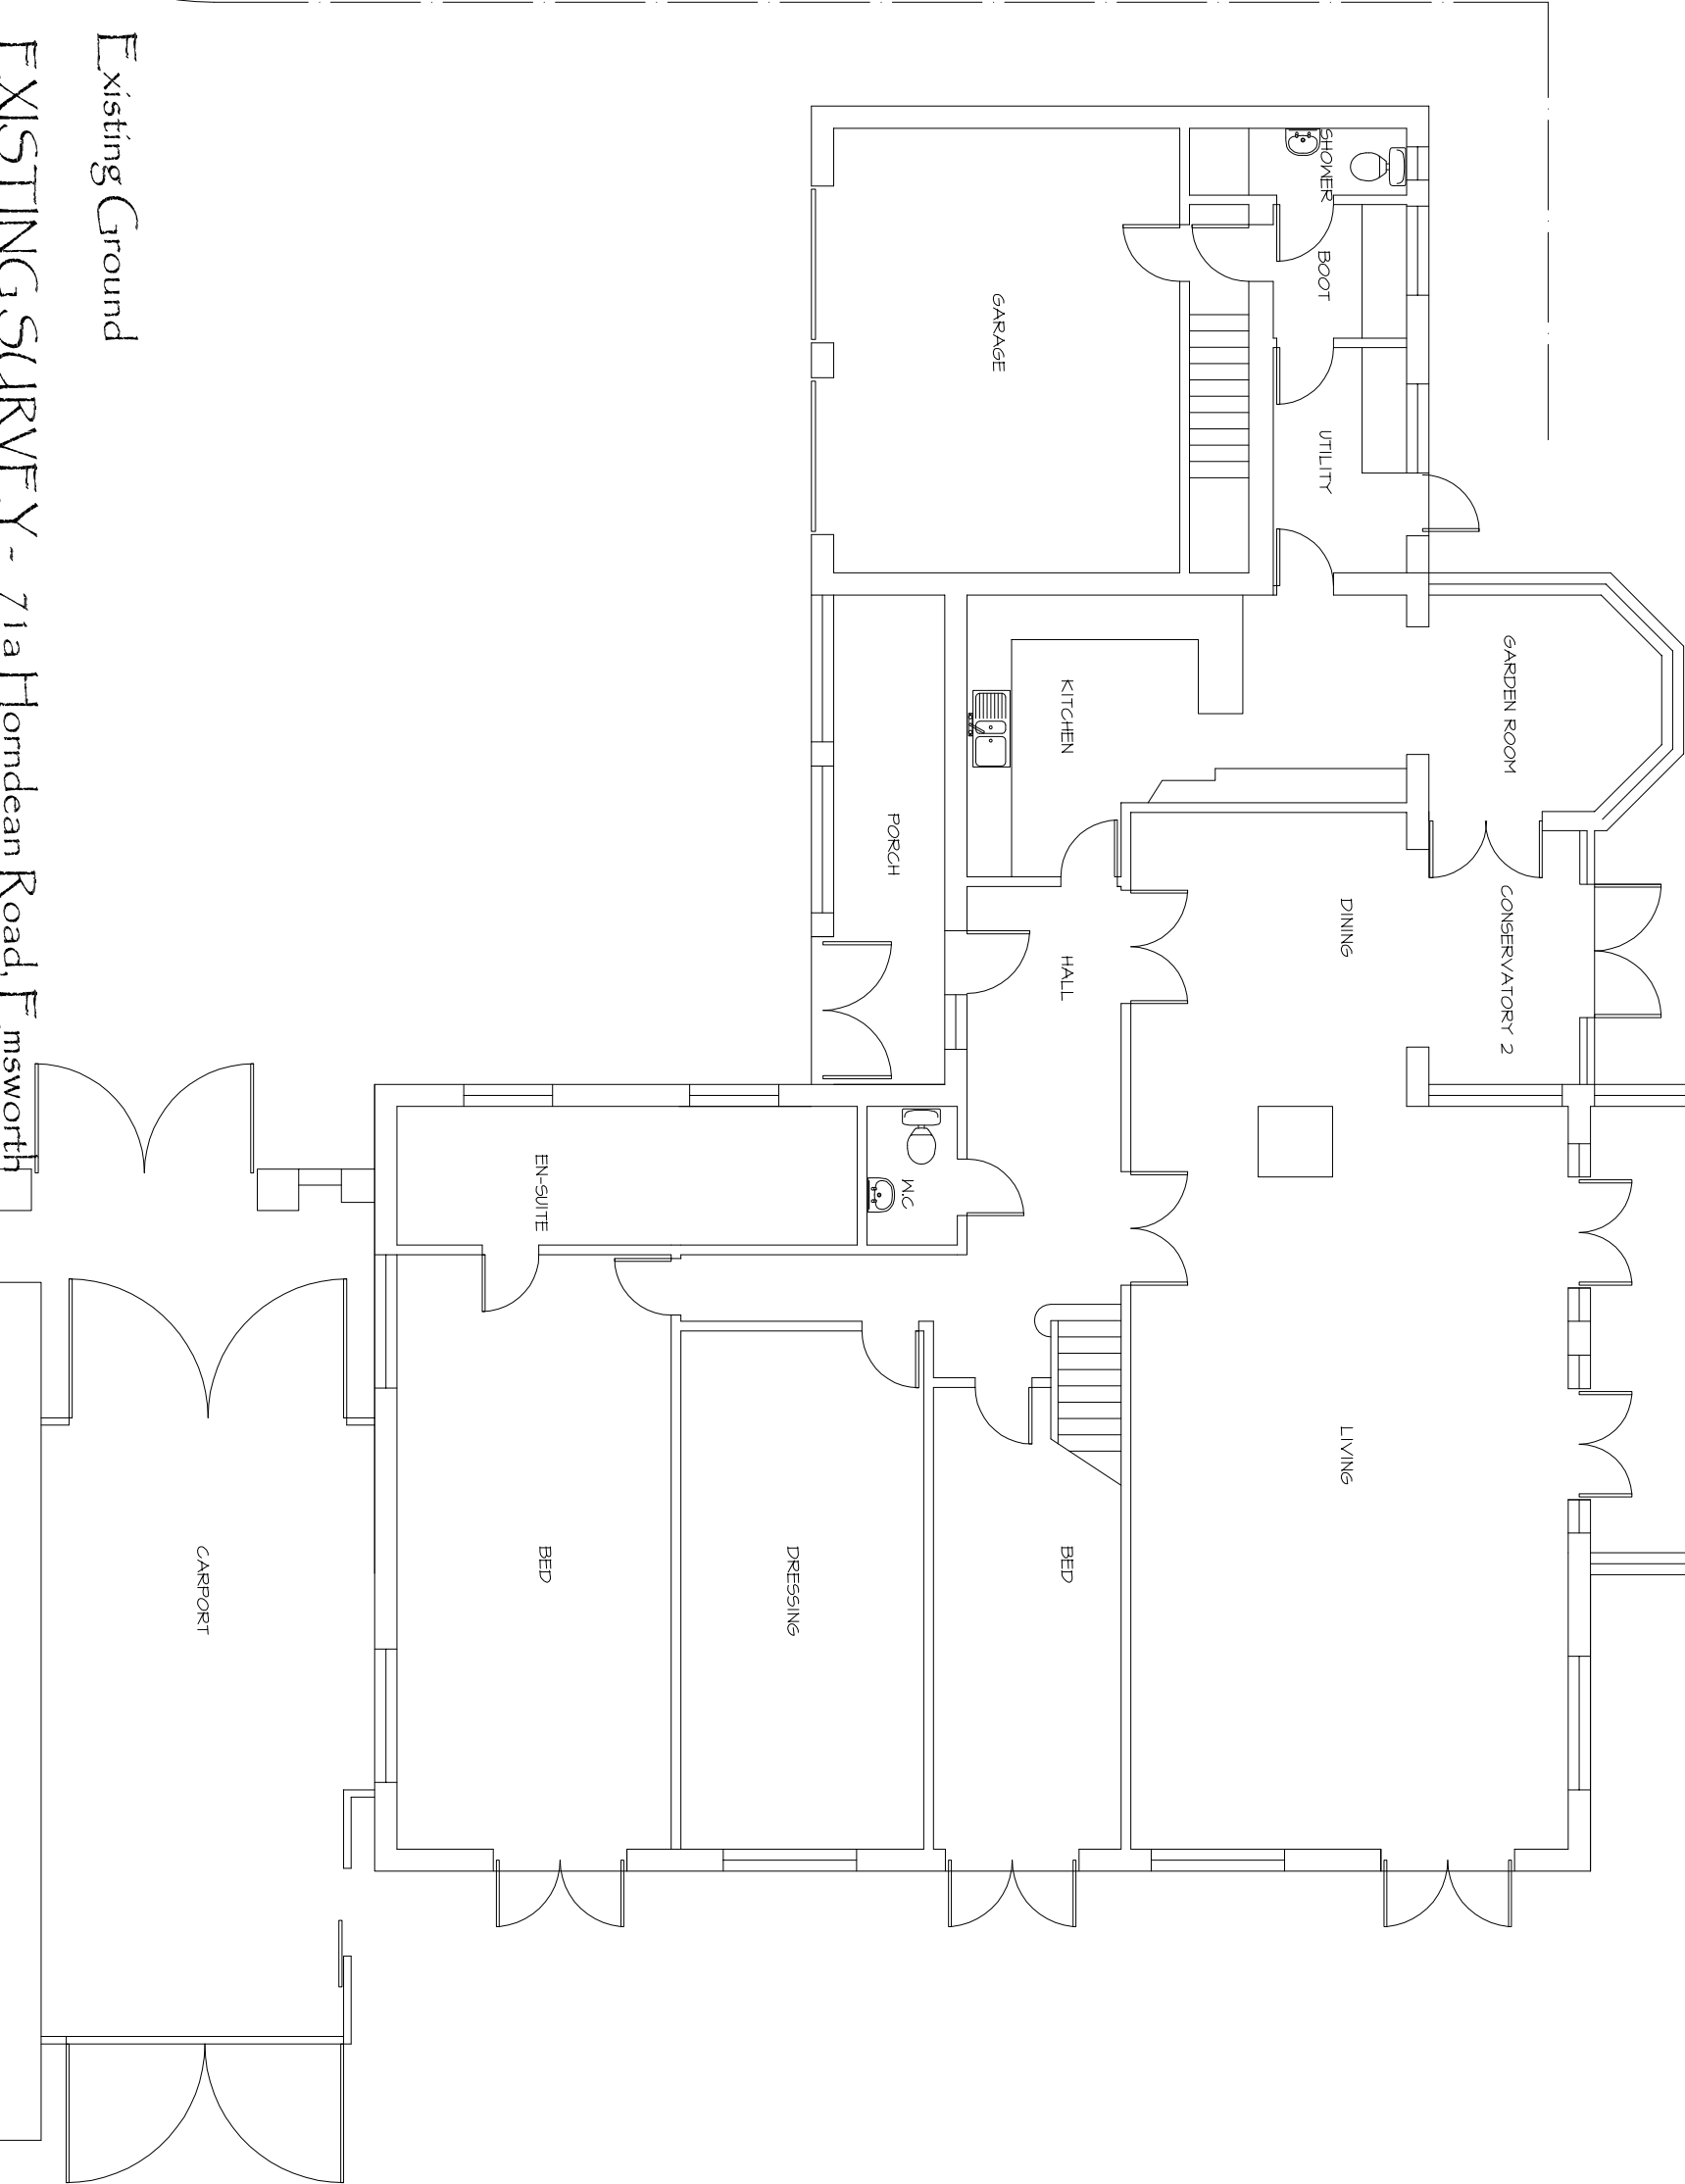

Existing Ground

EXISTING SURVEY - 71a Hordean Road, Emsworth

mf designs ltd
Chartered Architects



52 King Street • Emsworth • Hampshire • PO10 7AZ
Director: Martin Farrer RIBA • Co Registration No.4507379

tel 01243 377766
e admin@mfdesigns.org.uk

Date: Mar 2014
Scale: 1:100

Job No: 3094
Dwg No: 100