



PHYSICAL SCALE IN METERS @ 1:100

NOTES:


This drawing has been produced solely for PLANNING/DESIGN.
Do not Scale from this Drawing except for planning purposes.
This drawing is the copyright of MF Designs Ltd.

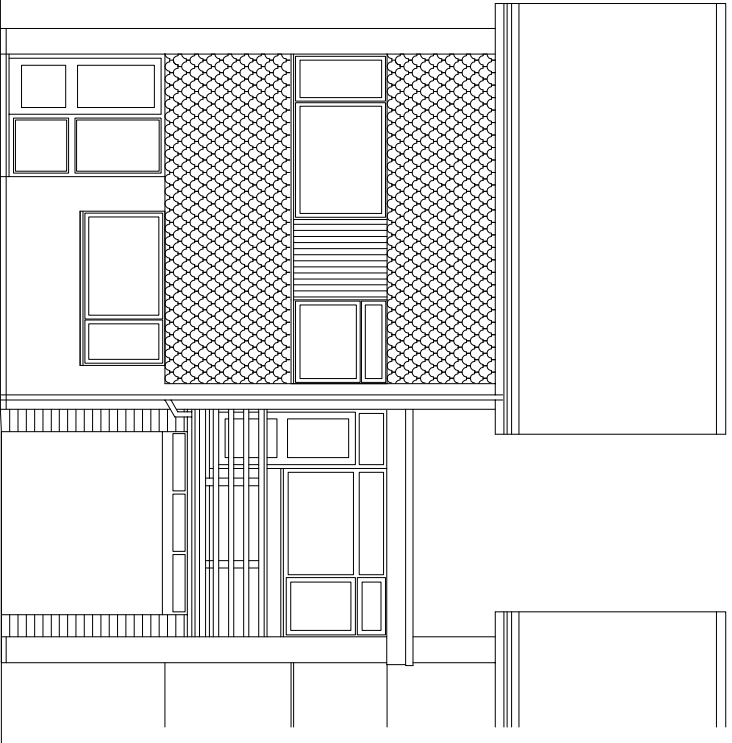


West (front)

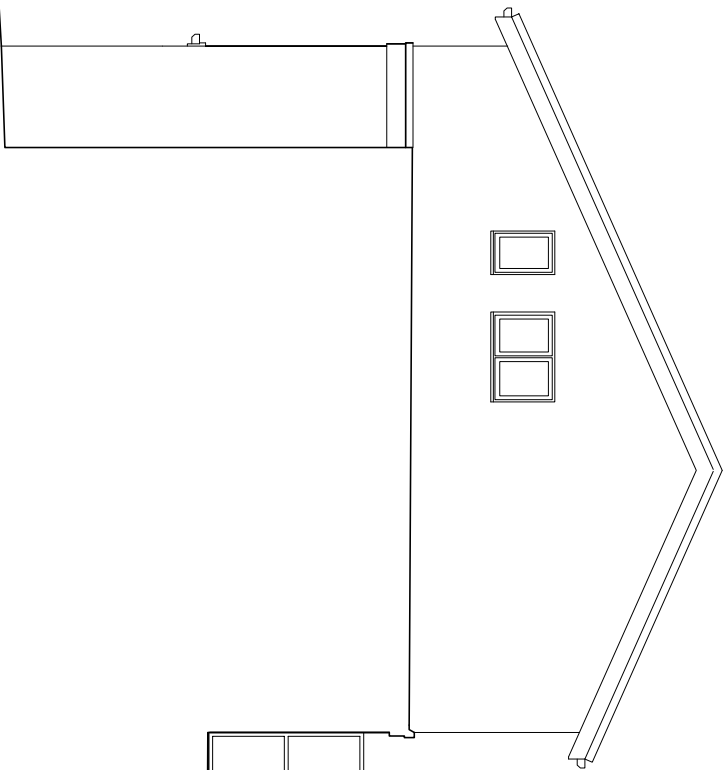

South

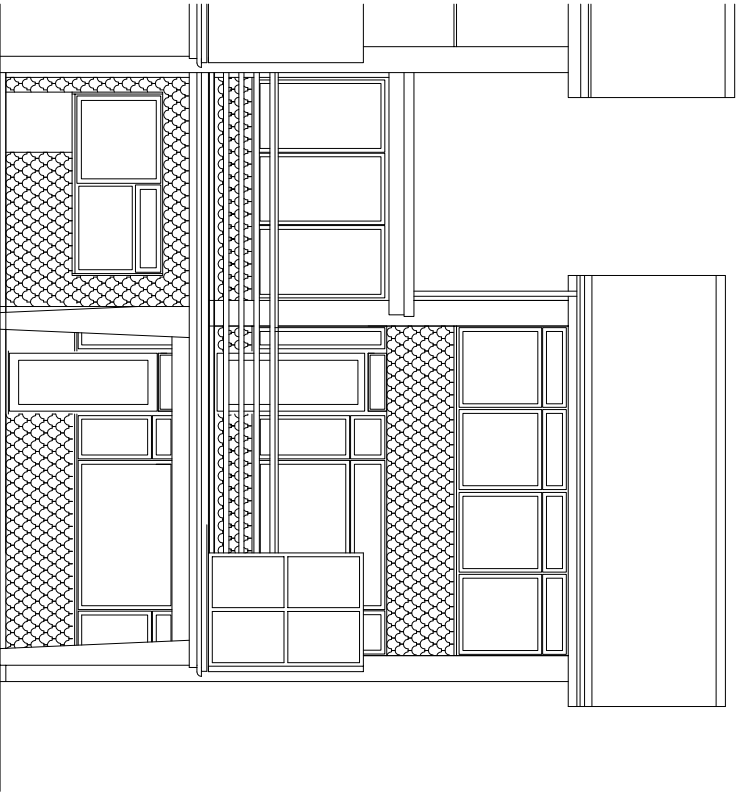

East (rear)

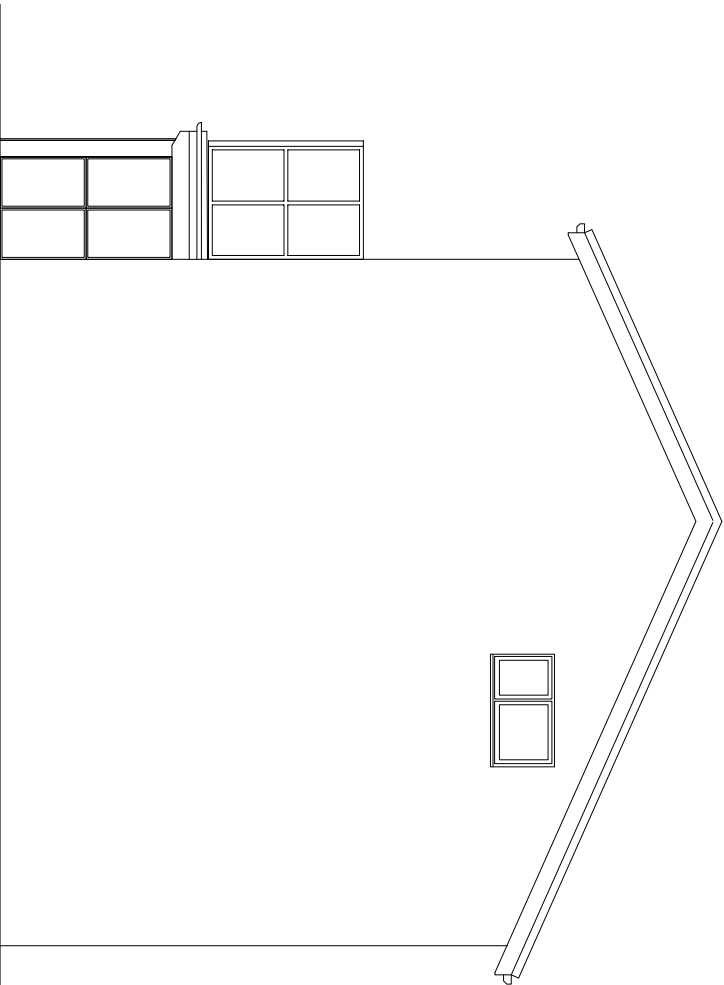

North

EXISTING SURVEY - ELEVATIONS
52 King Street, Emsworth. PO10 7AZ

mf designs ltd
Chartered Architects



52 King Street • Emsworth • Hampshire • PO10 7AZ
Director: Martin Farrer RIBA • Co Registration No.4507379
Date: March 2013
Scale: 1:101

01243 377766
admin@mfdesigns.org.uk

Job No: 3067
Dwg No: 101