



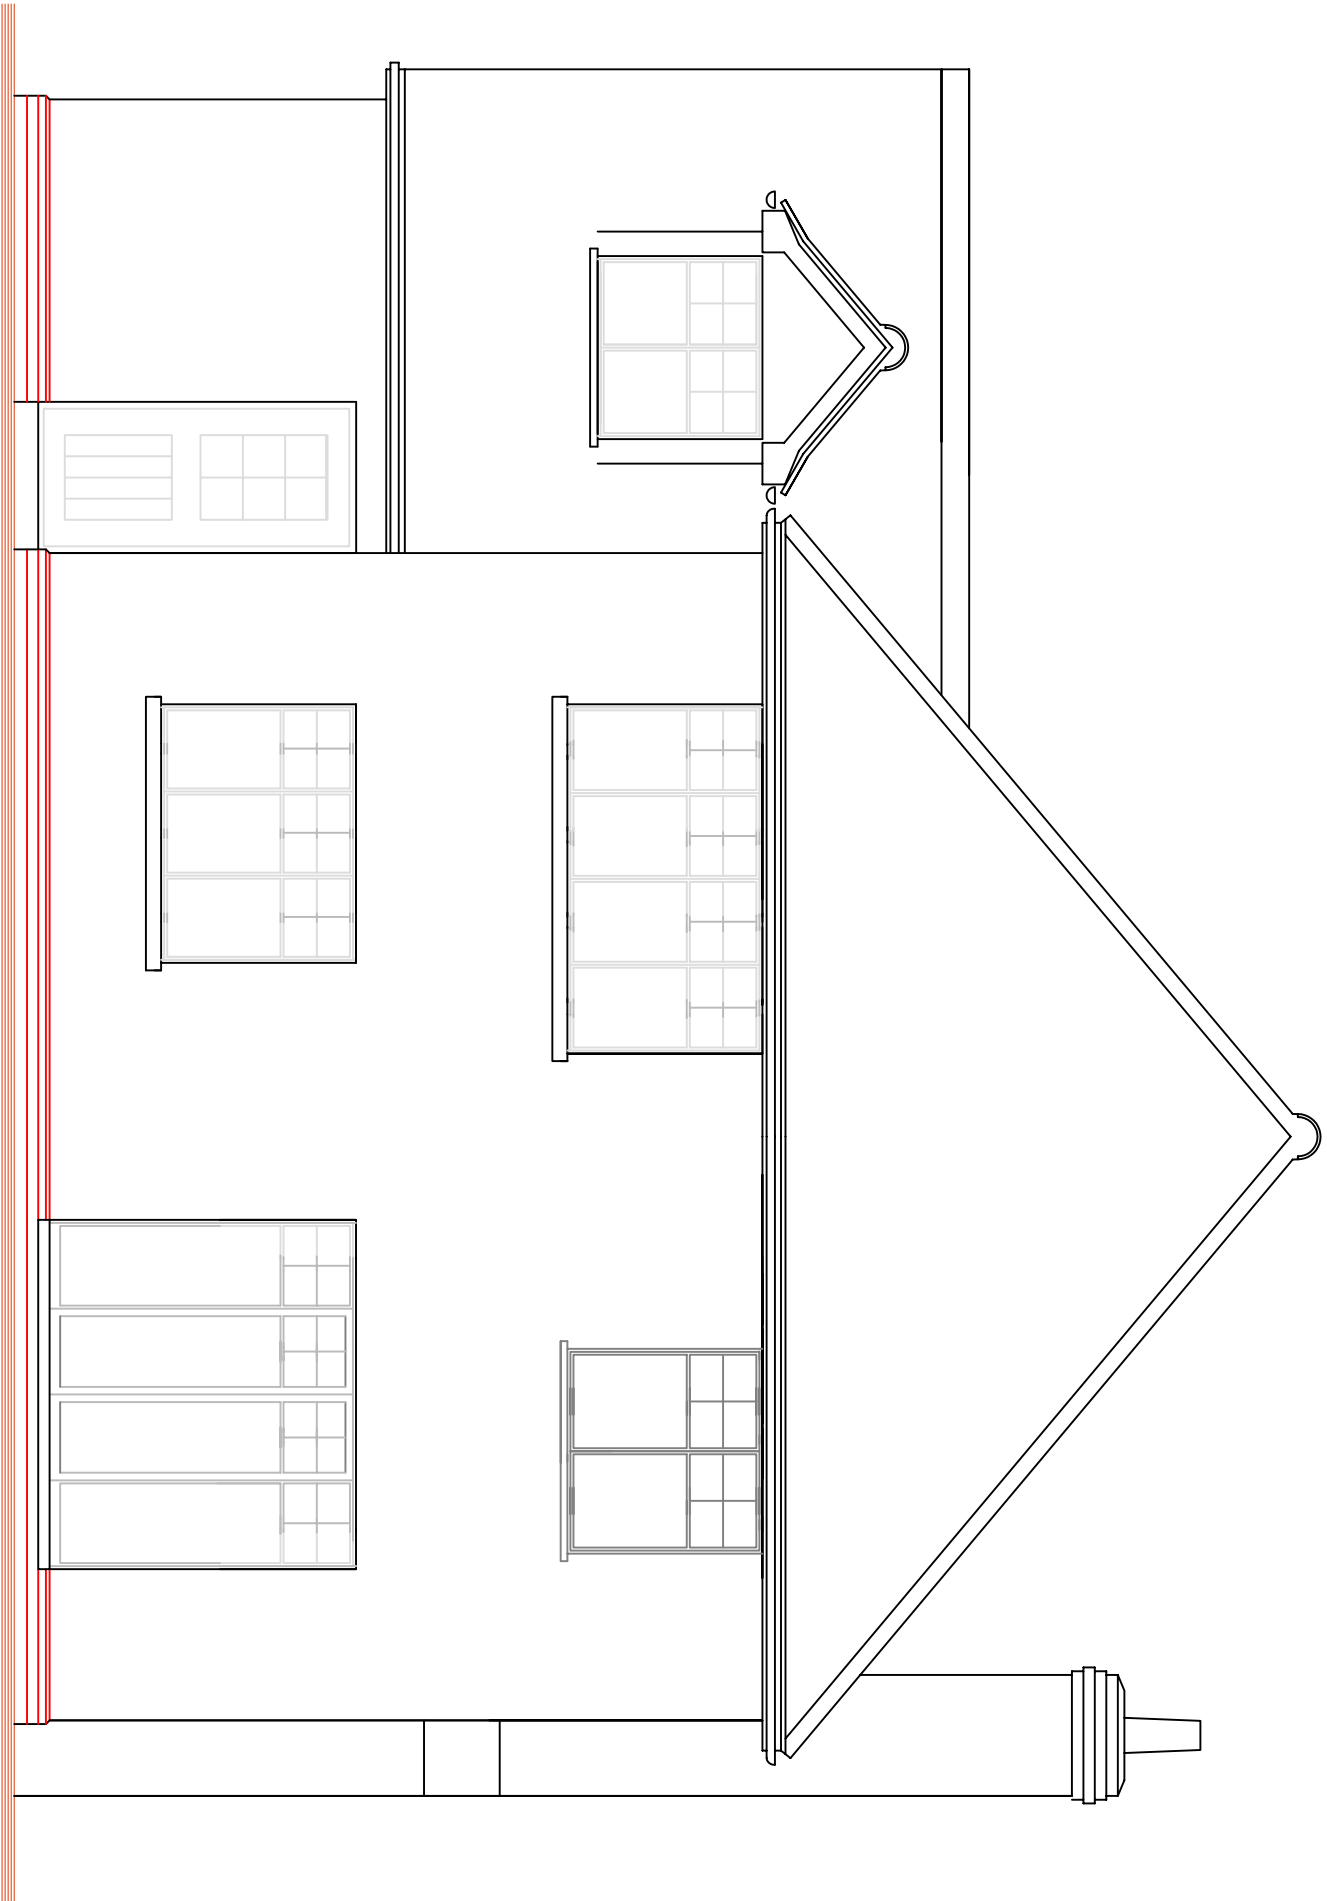


FRONT

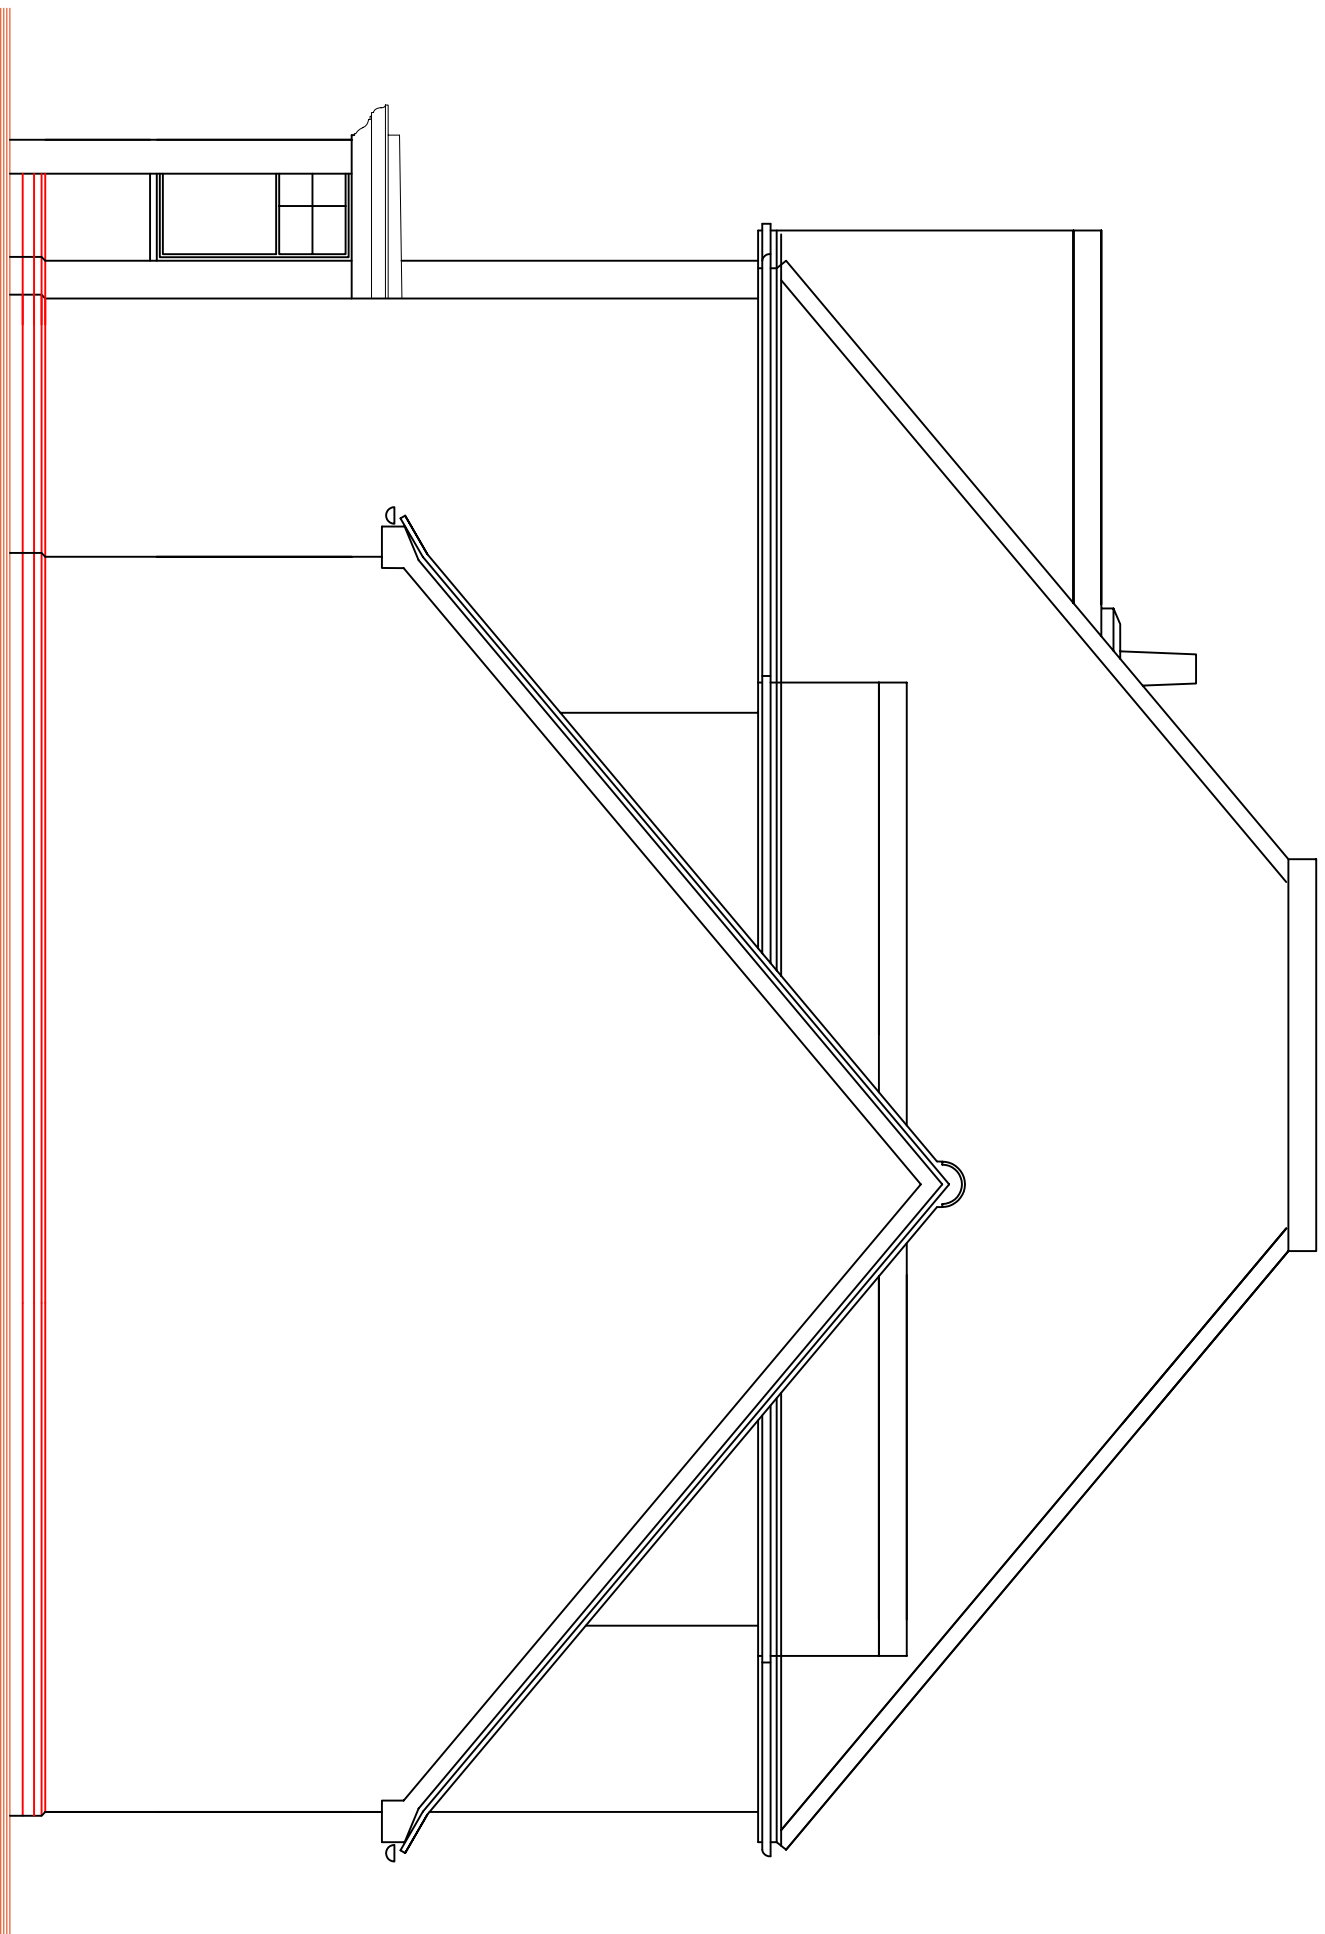

REAR



SOUTH

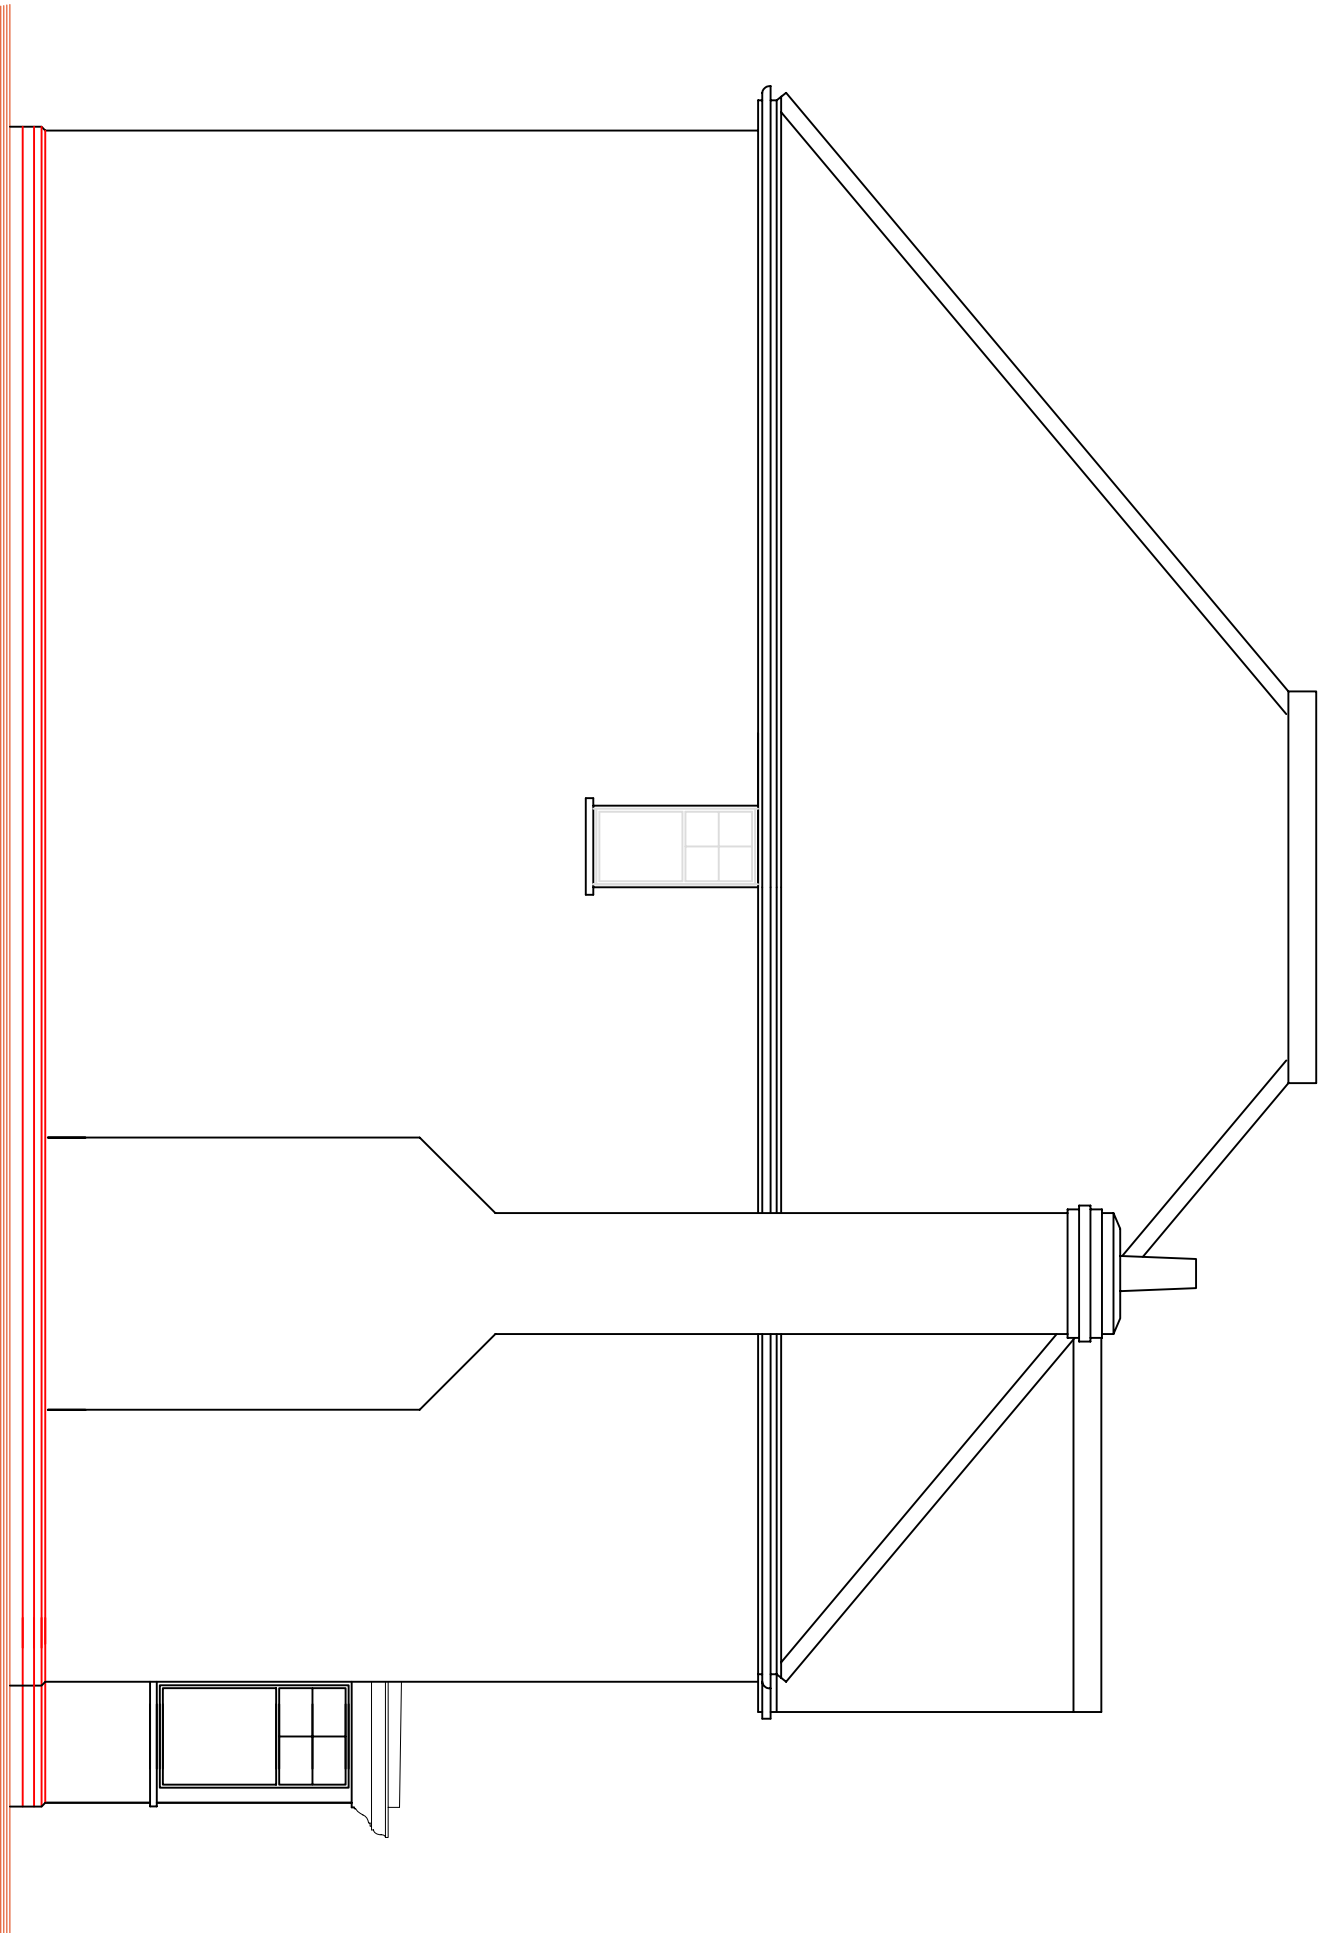

NORTH

General Notes

No.	Revision/Issue		Date

From Name and Address
STEPHEN JUPP MRTPI
CHARTERED TOWN PLANNER
348 CHICHESTER ROAD
BOGNOR REGIS
PO21 5BX
T: 01243 822113
E: assessplanning@solutions.co.uk

Project Name and Address
Elevations
Plot 1

6A Oak Tree Drive
EMSWORTH

Project	OTH/6/12	Sheet
Date	25.02.2013	
Scale	1:50 @ A1	7C