





PHYSICAL SCALE IN METERS @ 1:100

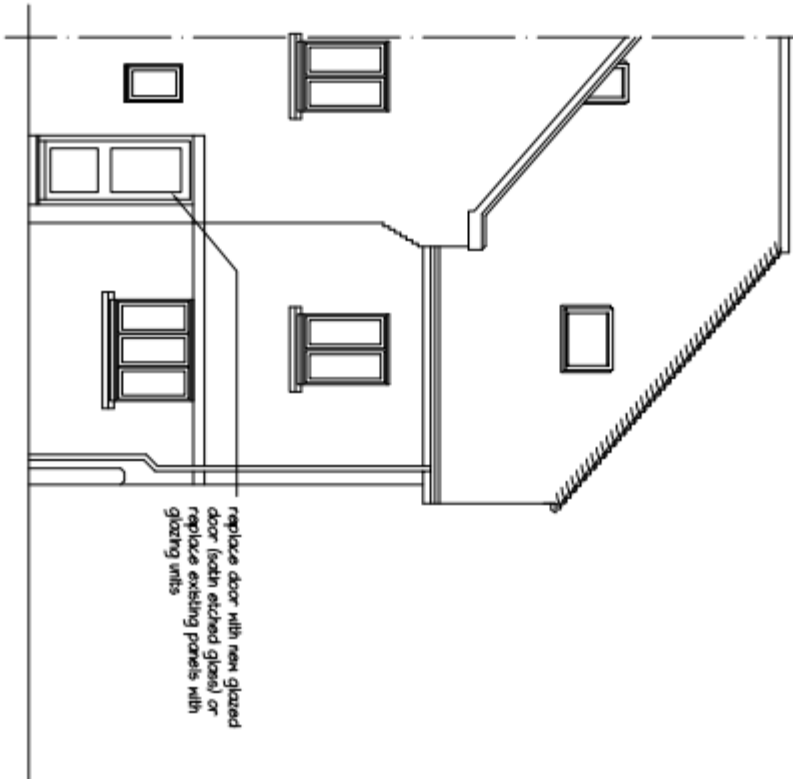


Proposed North

Proposed West

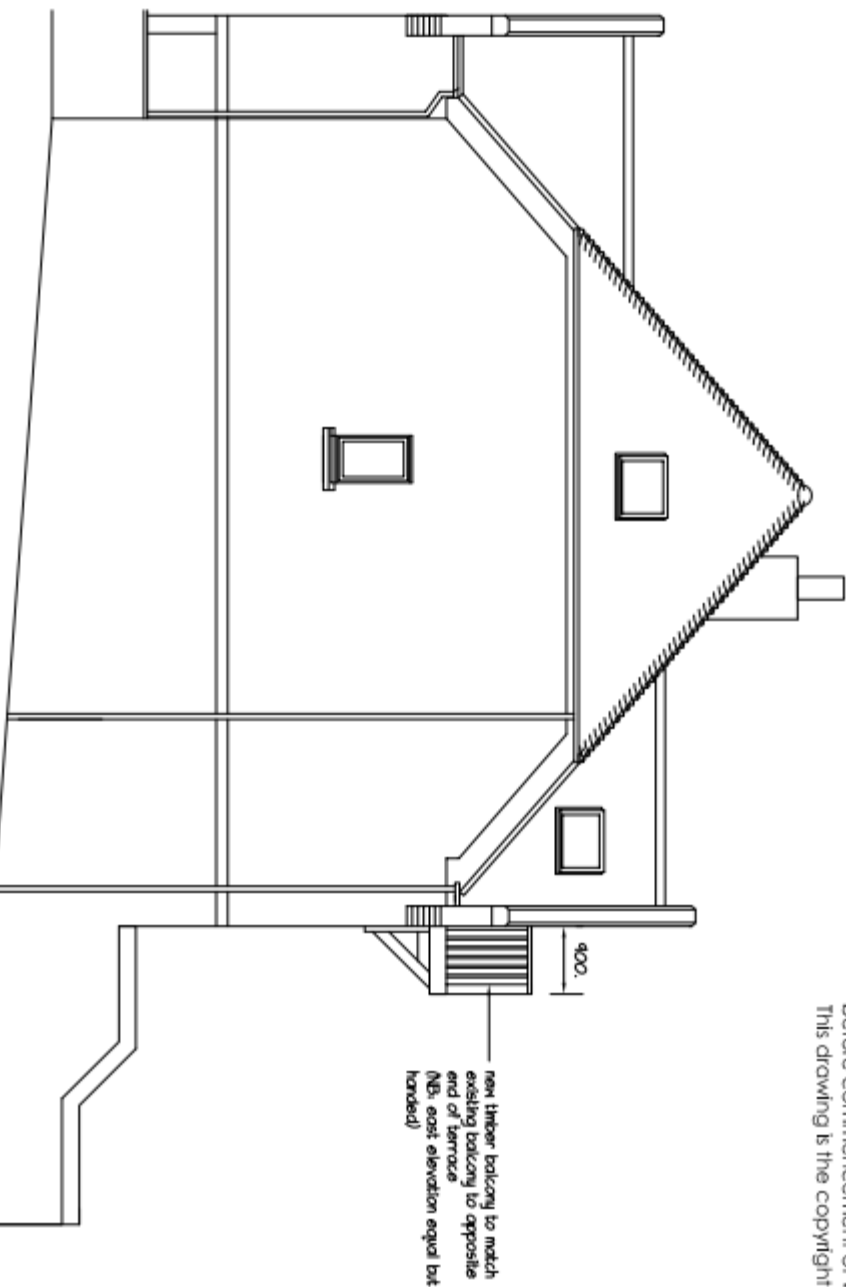

NOTES:
This drawing has been produced solely for PLANNING/DESIGN.
Do not Scale from this Drawing except for planning purposes.
Any drainage shown is presumed and to be checked on site
before commencement of works.
This drawing is the copyright of MF Designs Ltd.

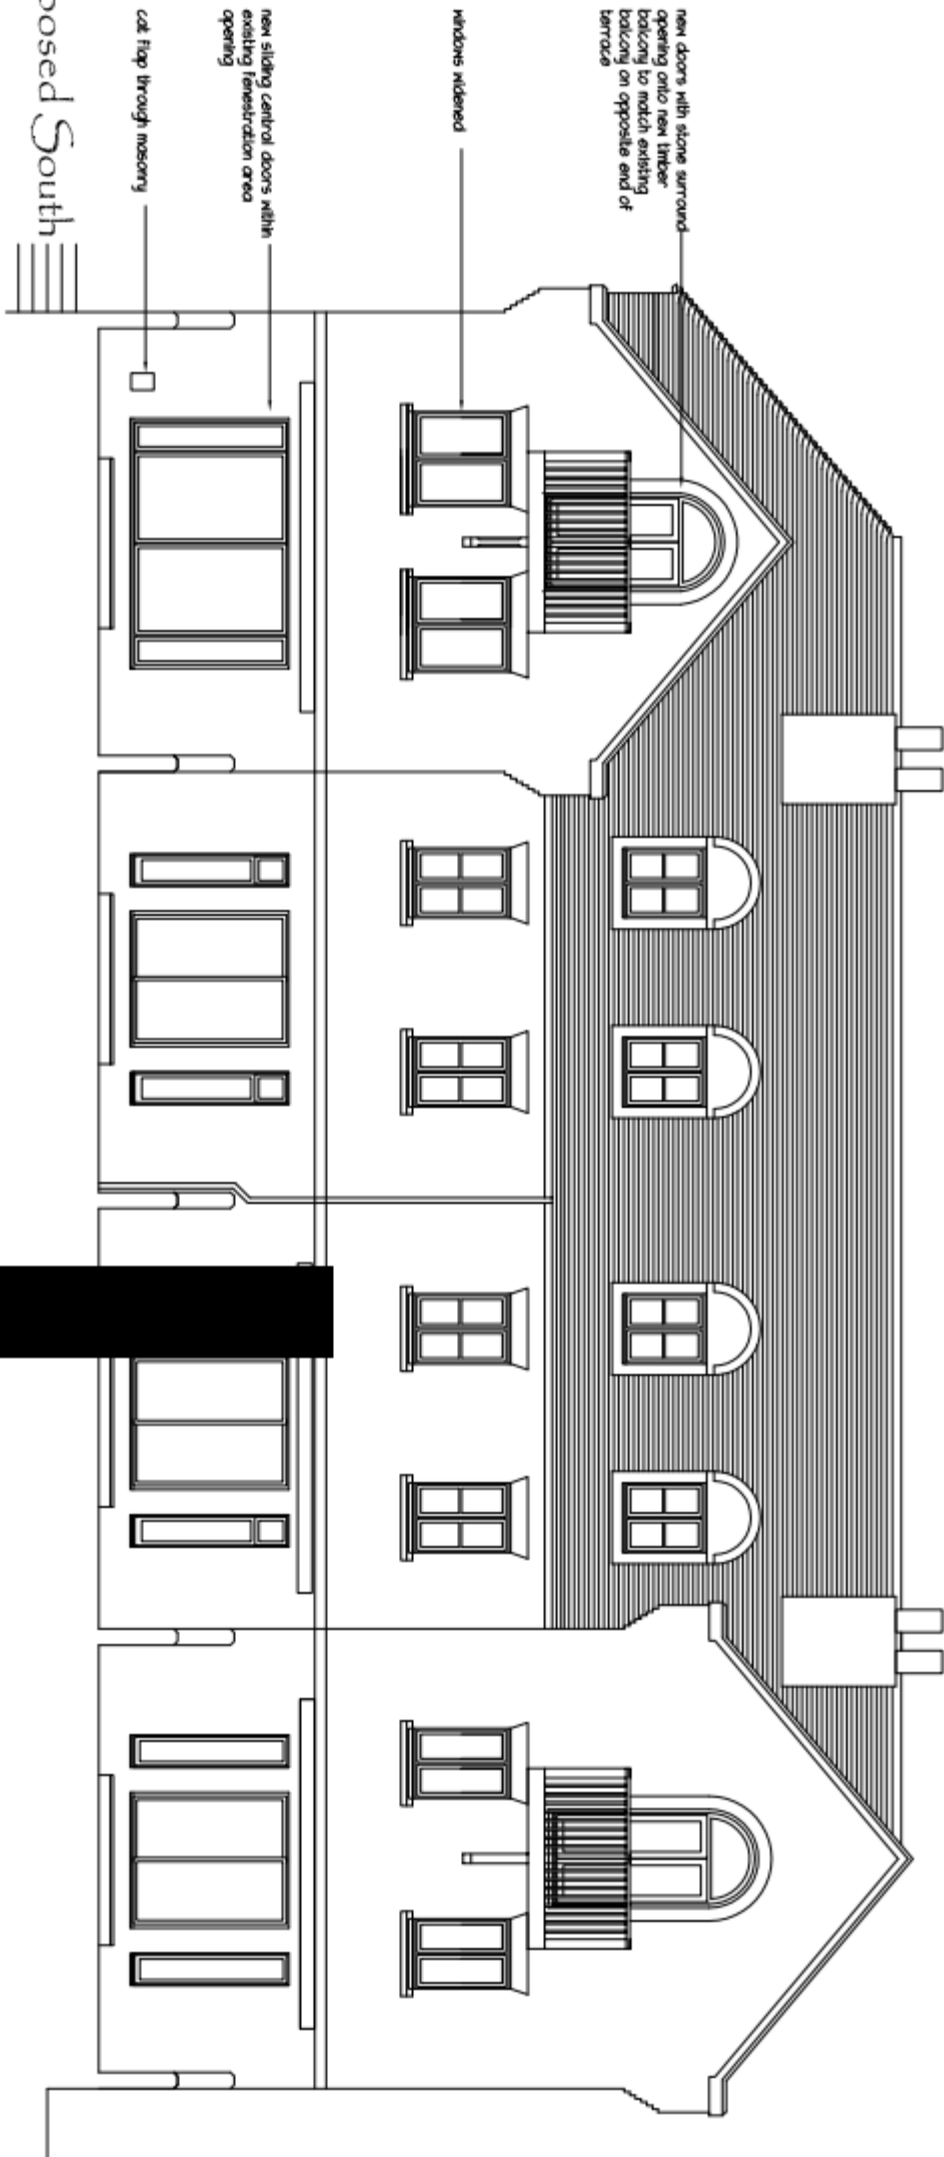

Proposed South

mf designs ltd
Chartered Architects



S2 King Street • Emsworth • Hampshire • PO10 7AZ
Director: Martin Farrer RIBA • Co Registration No.4507379

UT 01243 377768
e admin@mfdesigns.org.uk

Date: Sep 2015
Scale: 1:100

Job No: 3137
Dwg No: P_02 B

REVISED FENESTRATION & NEW BALCONY - 1 John King Shipyard, Emsworth, PO10 7AY