


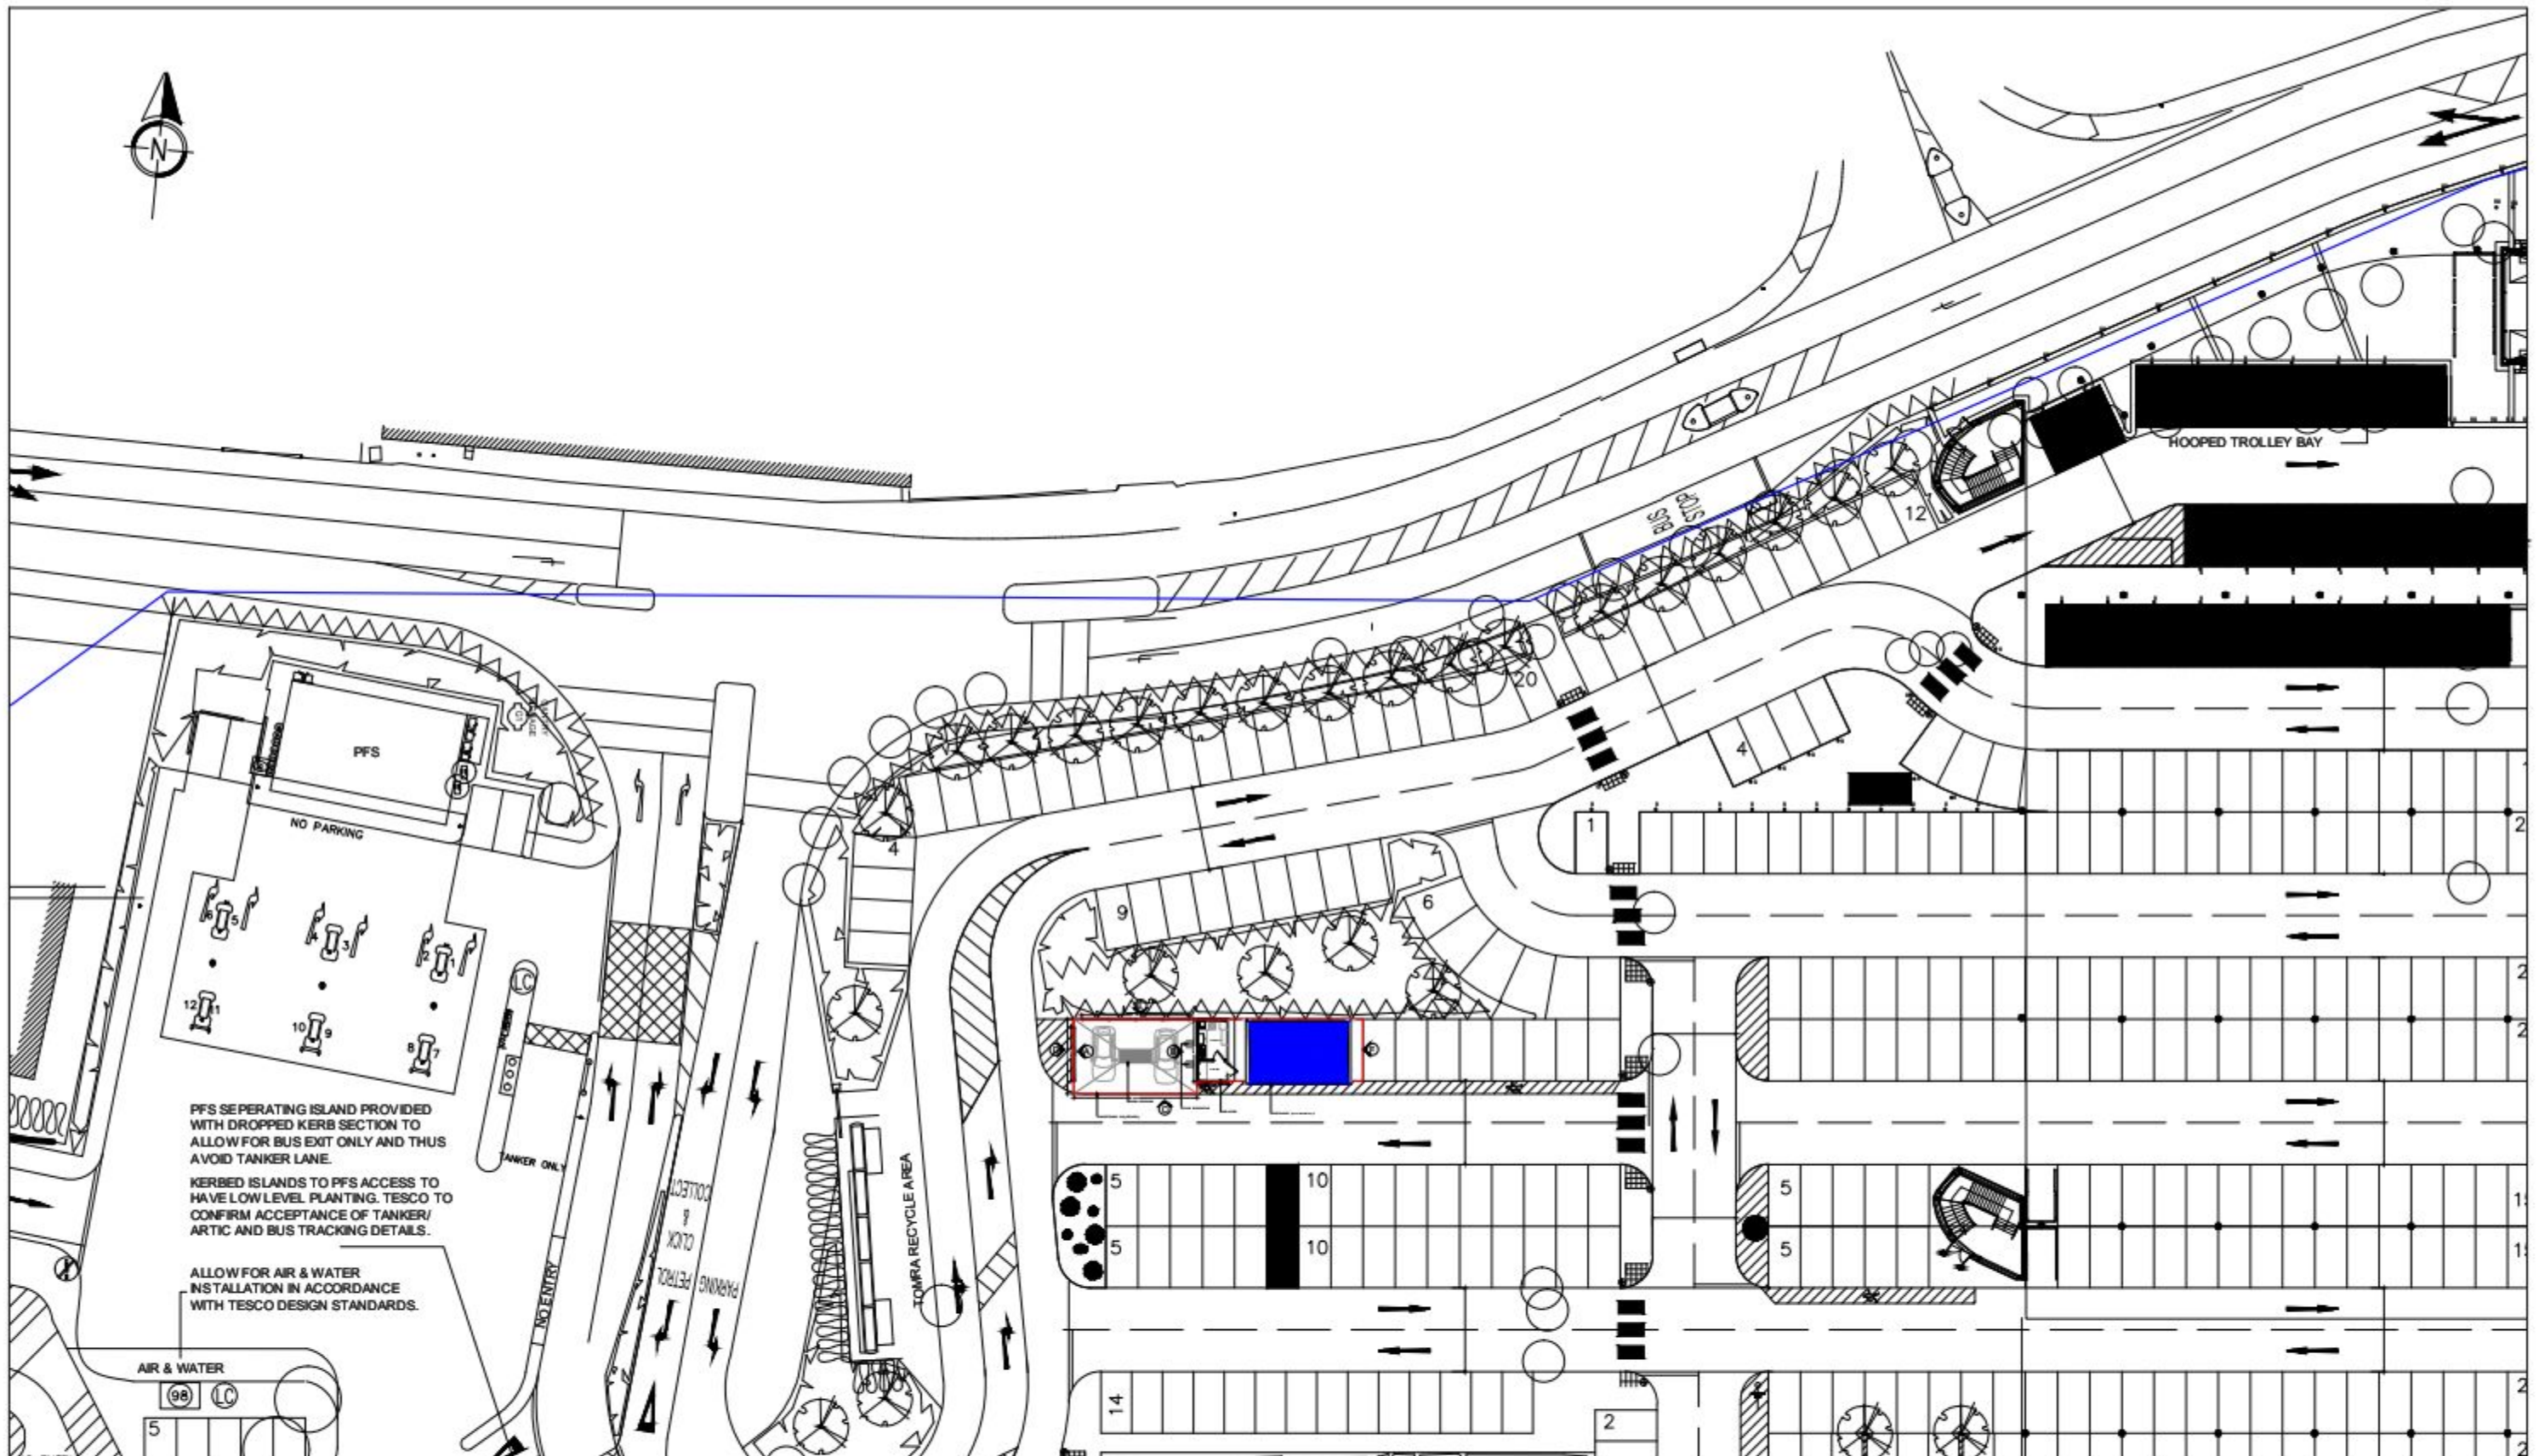

Project		
Tesco Havant hand car wash		
Drawing Title		
Proposed block plan		
Scale	Date	Drawn By
1:500 @ A3	09.09.2014	JPB

