




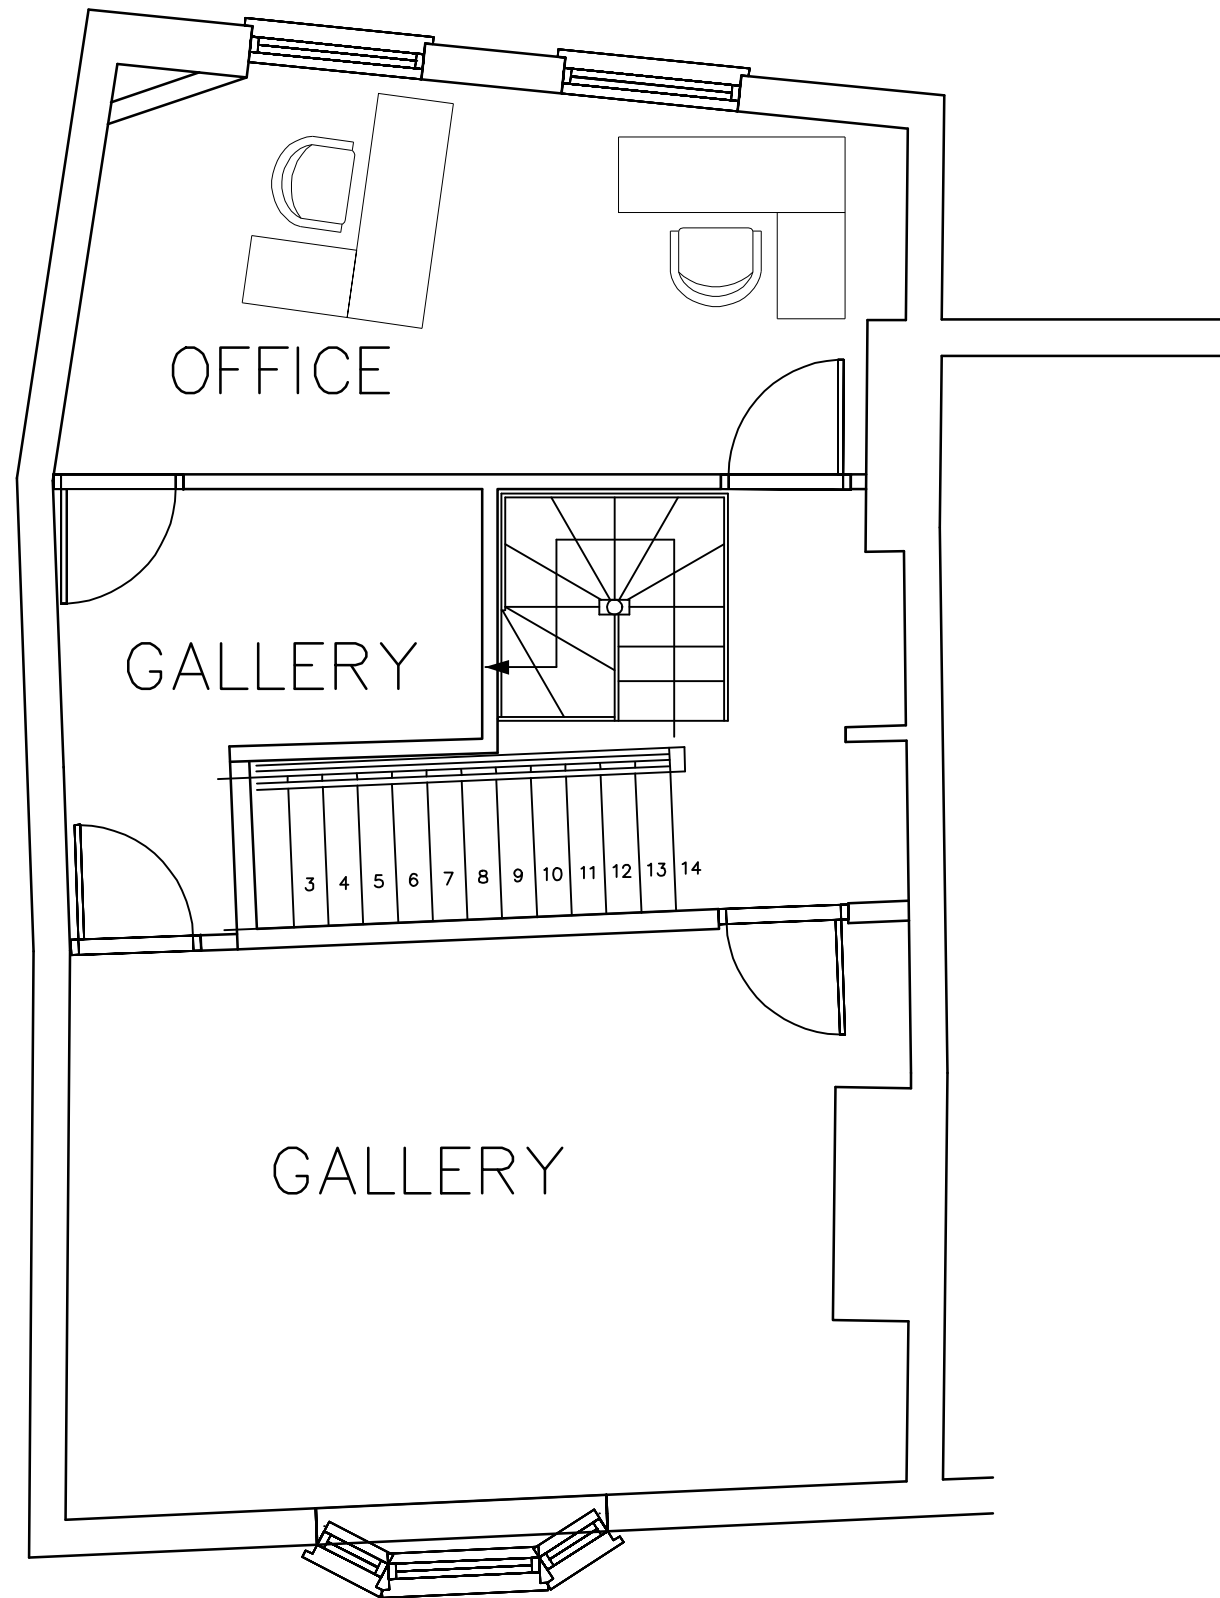

FIRST

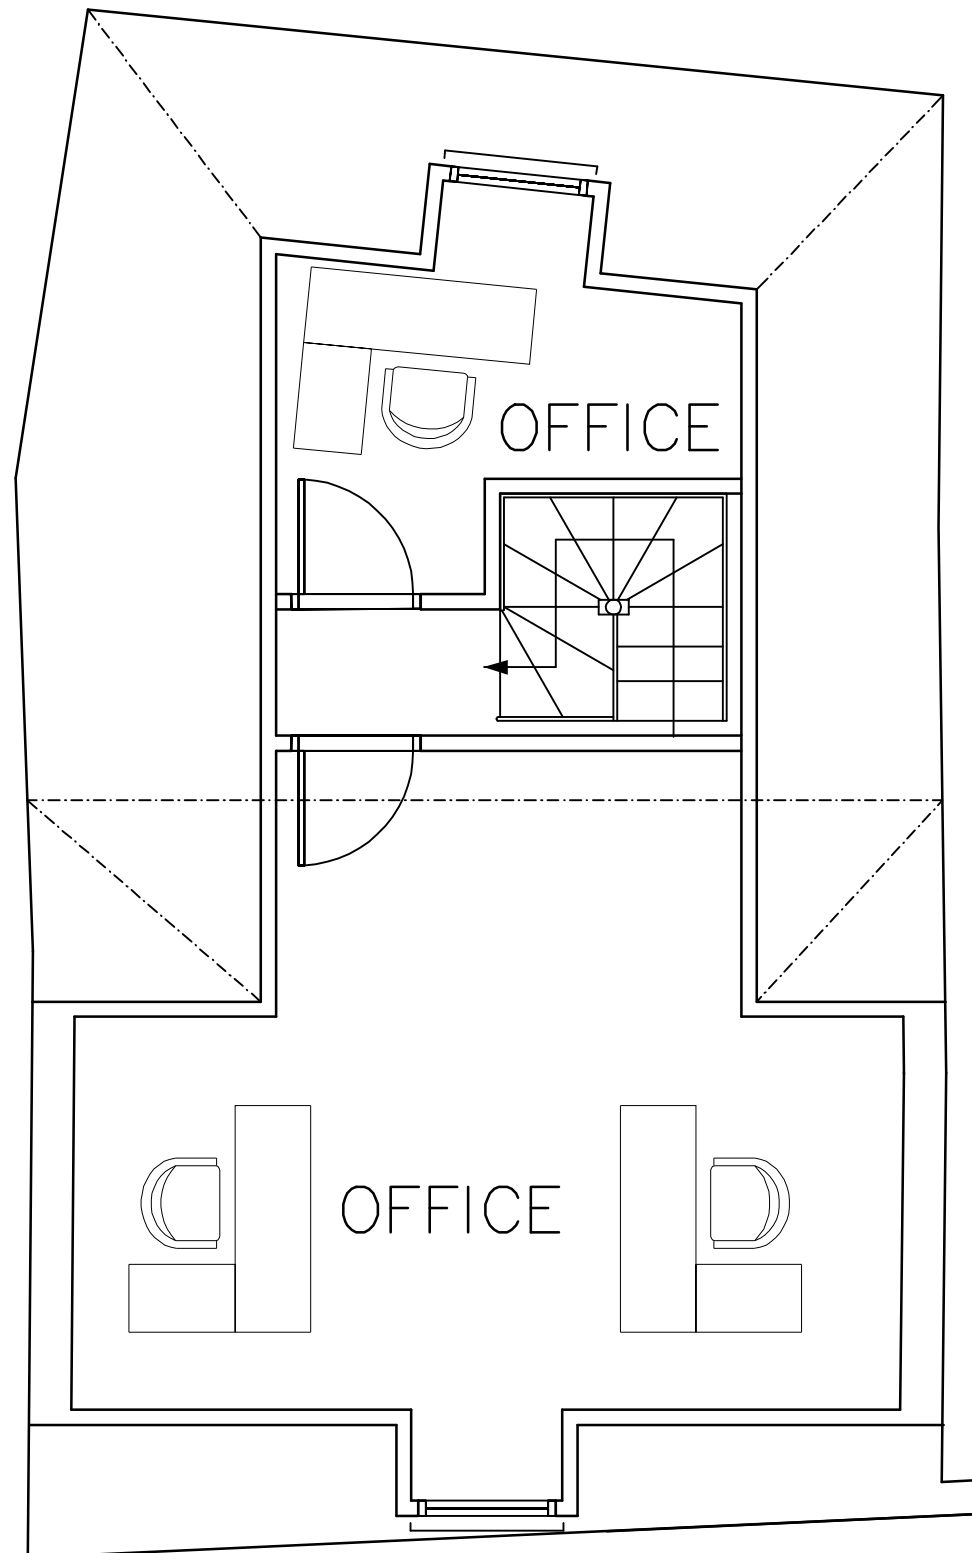

SECOND

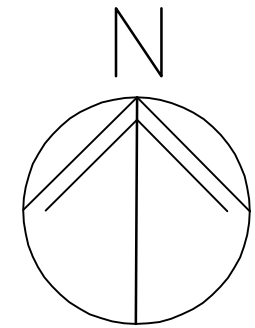

11 The Pallant
Havant
PO9 1BE

EXISTING
PLANS



Scale 1 : 50
Drawn MHC/JVM
Date 09/03/16

Revisions

metres

10

0629-212⁰