


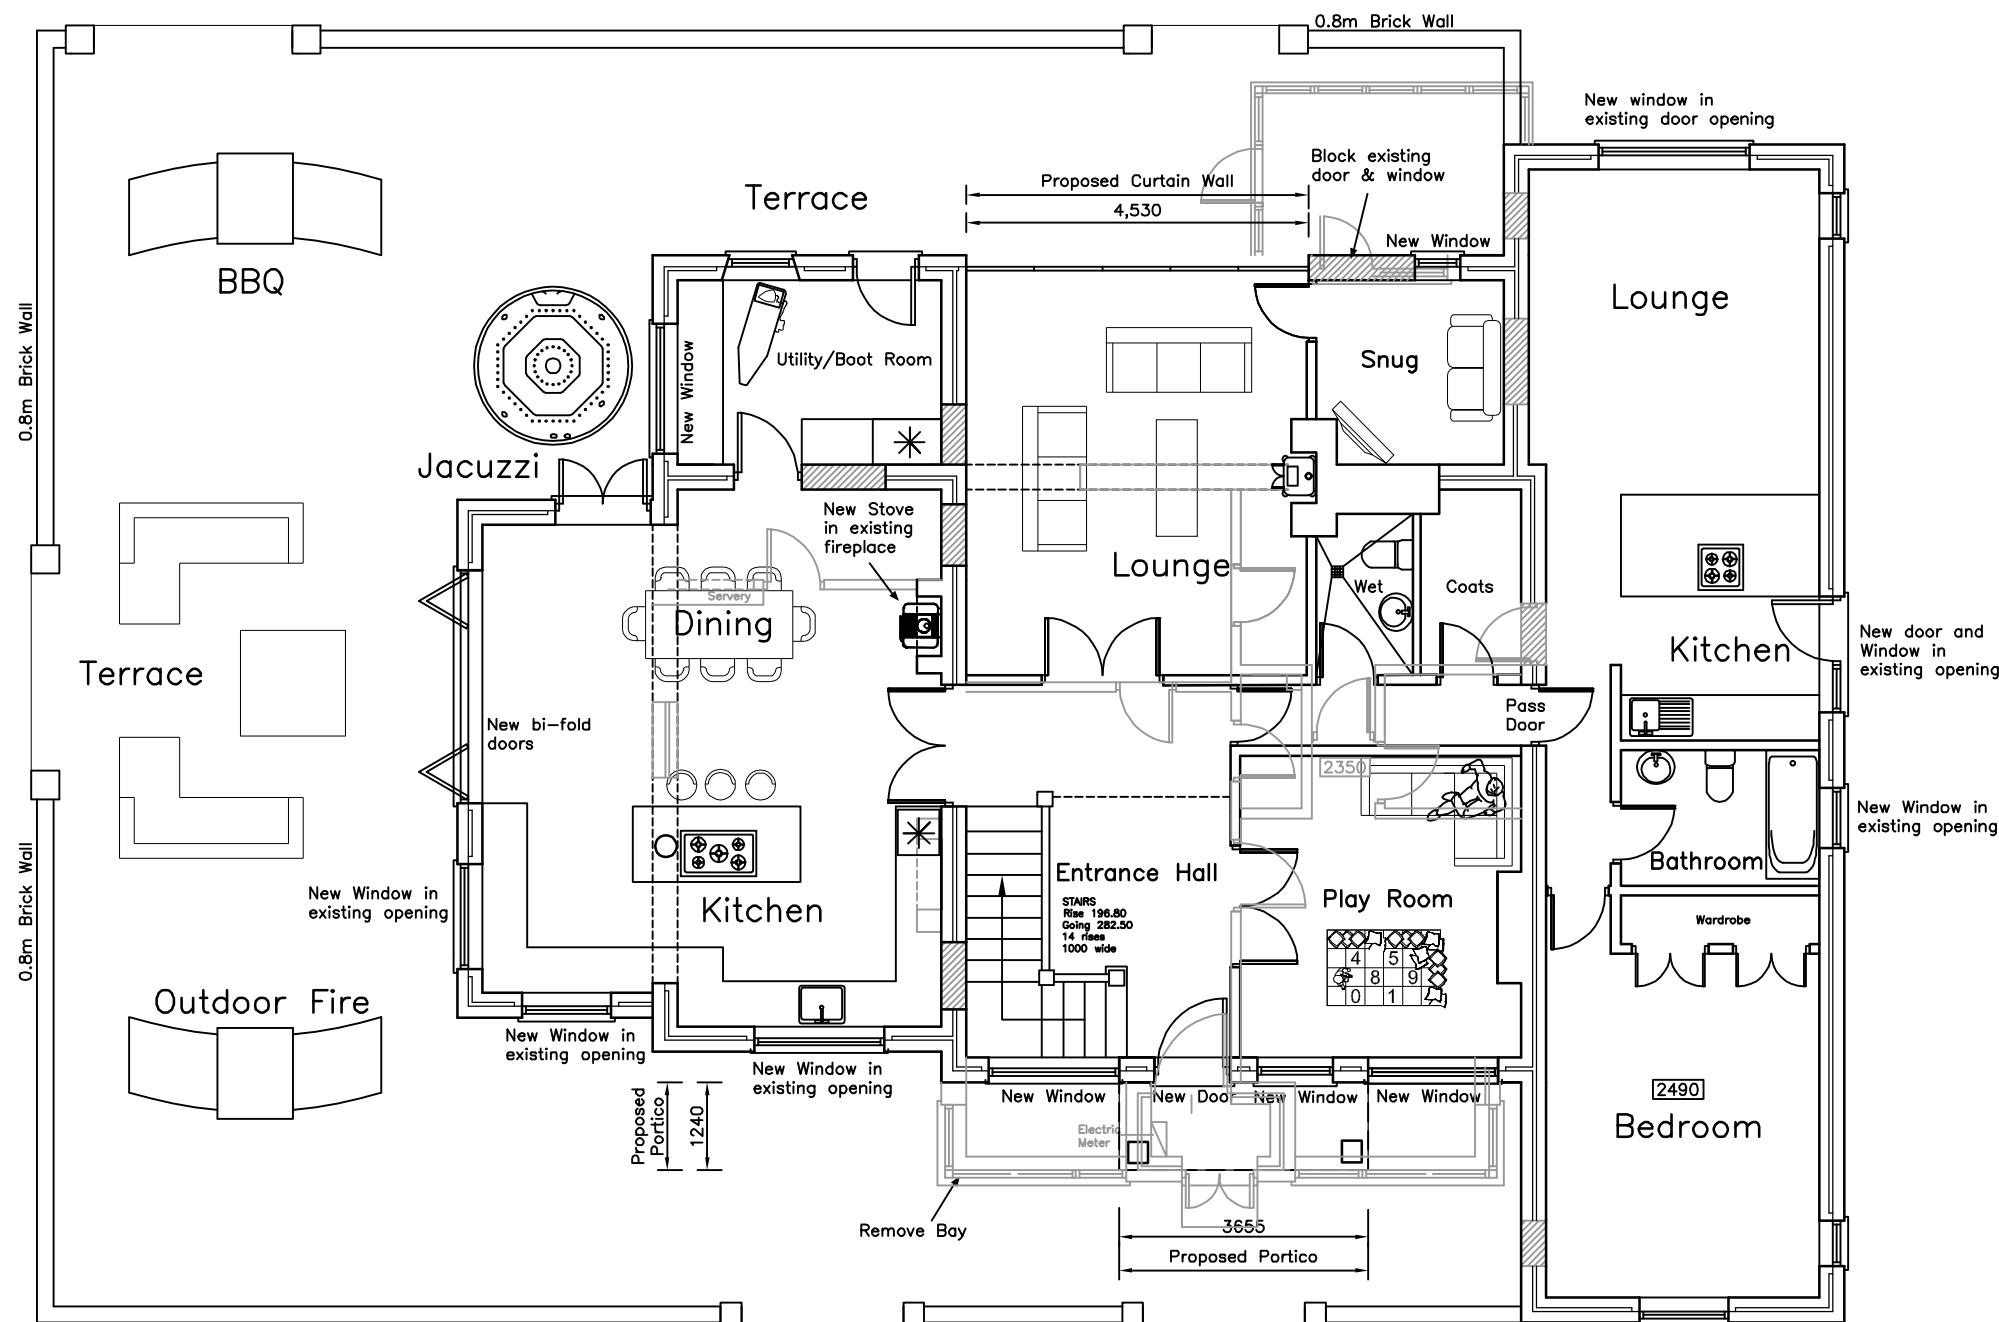

GROUND

Broad Oak
Copse Lane
Hayling Island

PROPOSED GROUND
FLOOR PLAN

Revisions
A.



Scale A3 = 1:100
Drawn SAR
Date 10/02/16

1413-402⁰

metres

10

20

30