




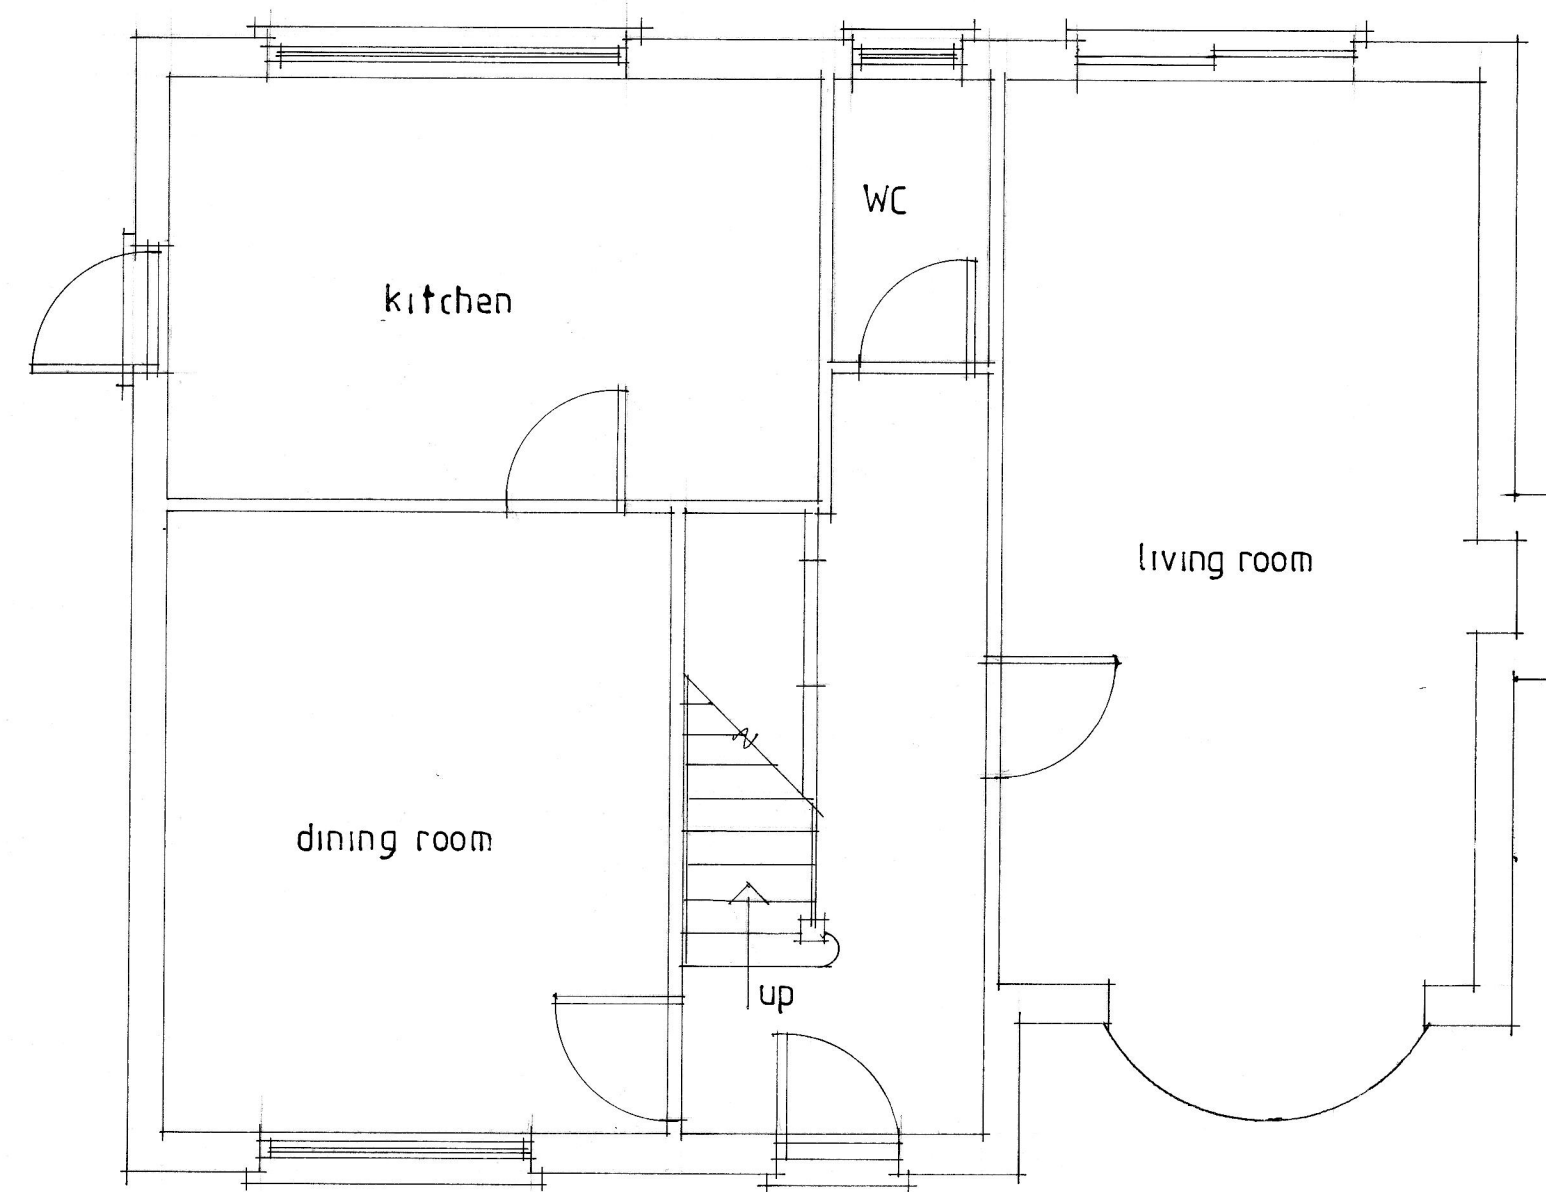


Existing ground floor

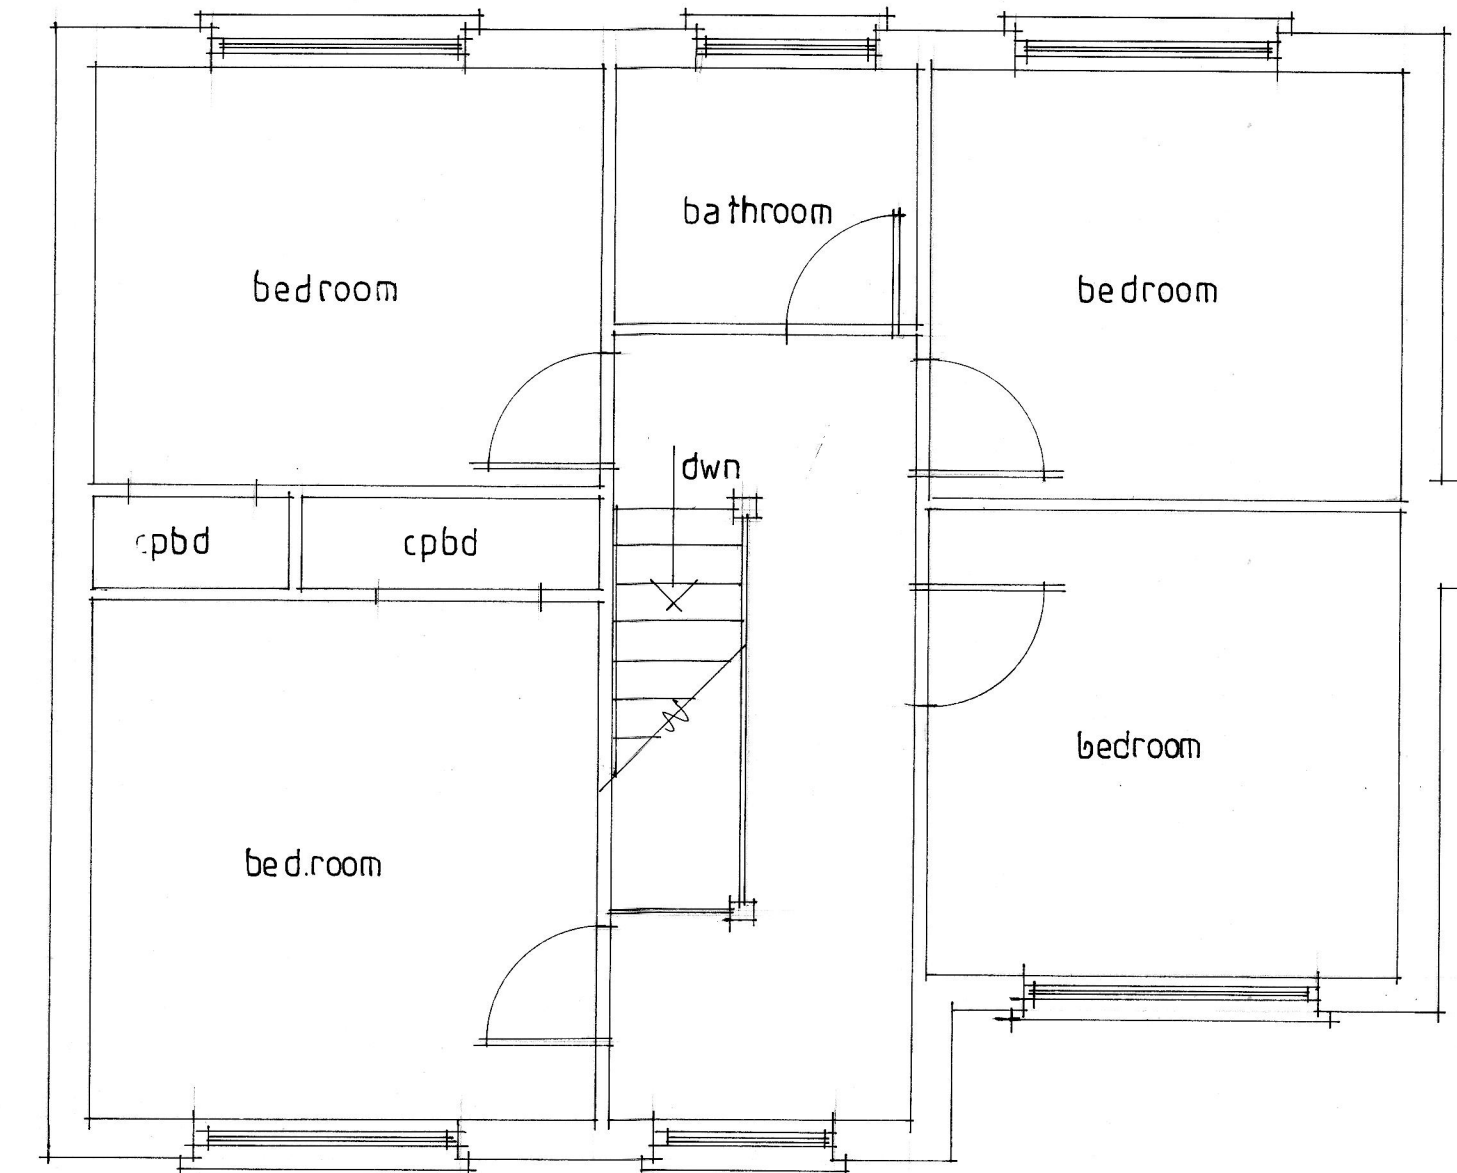


Existing first floor

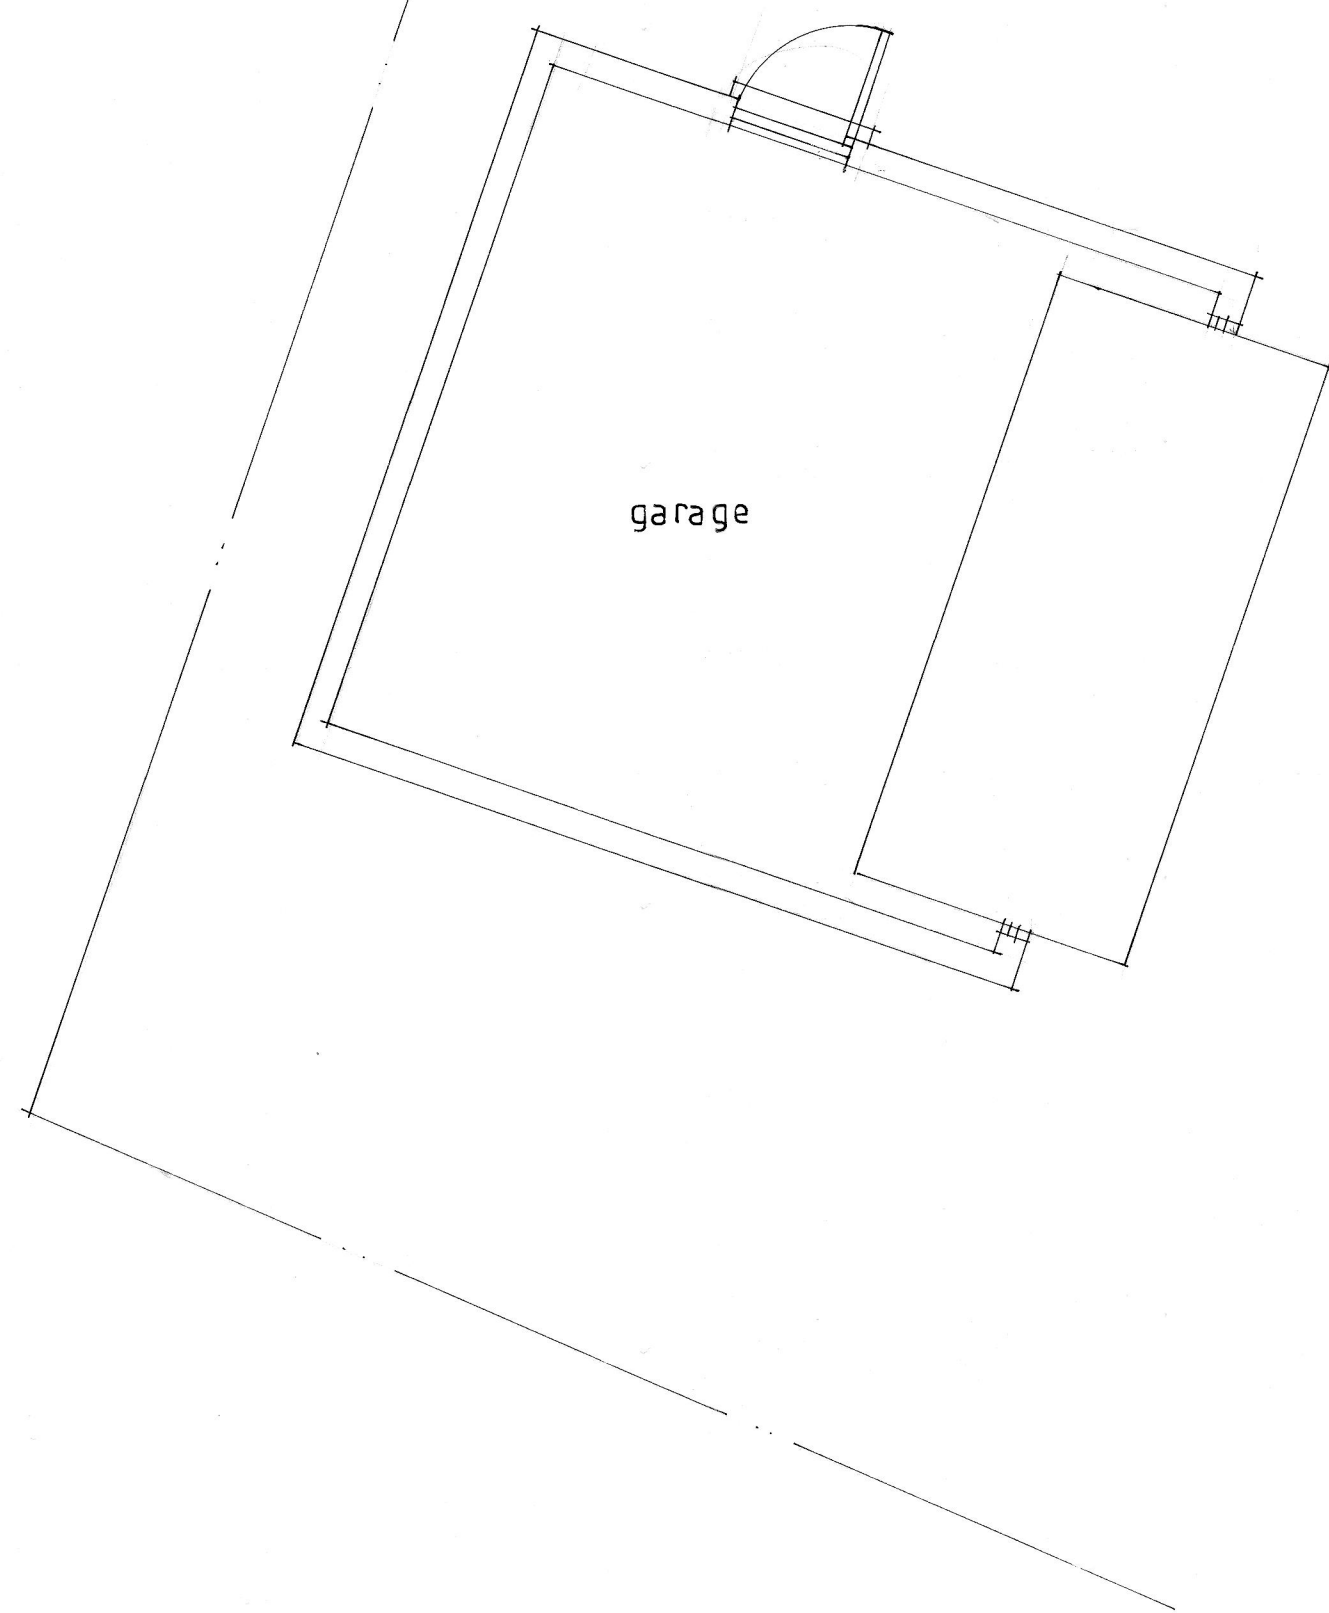


garage

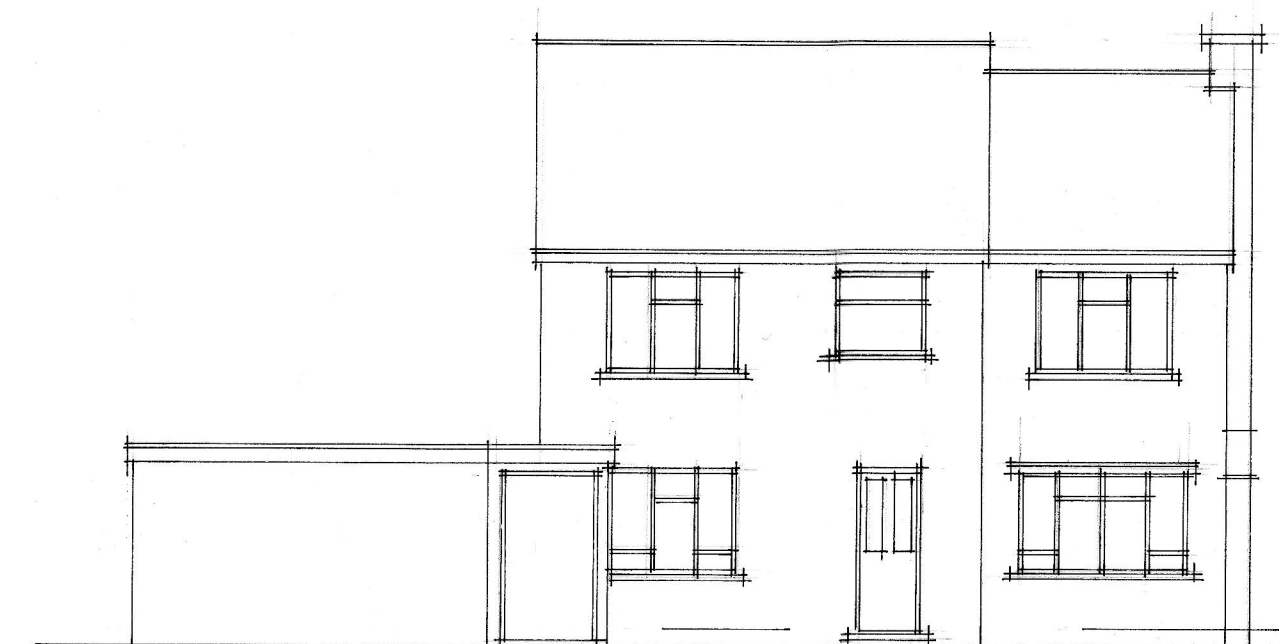


existing front

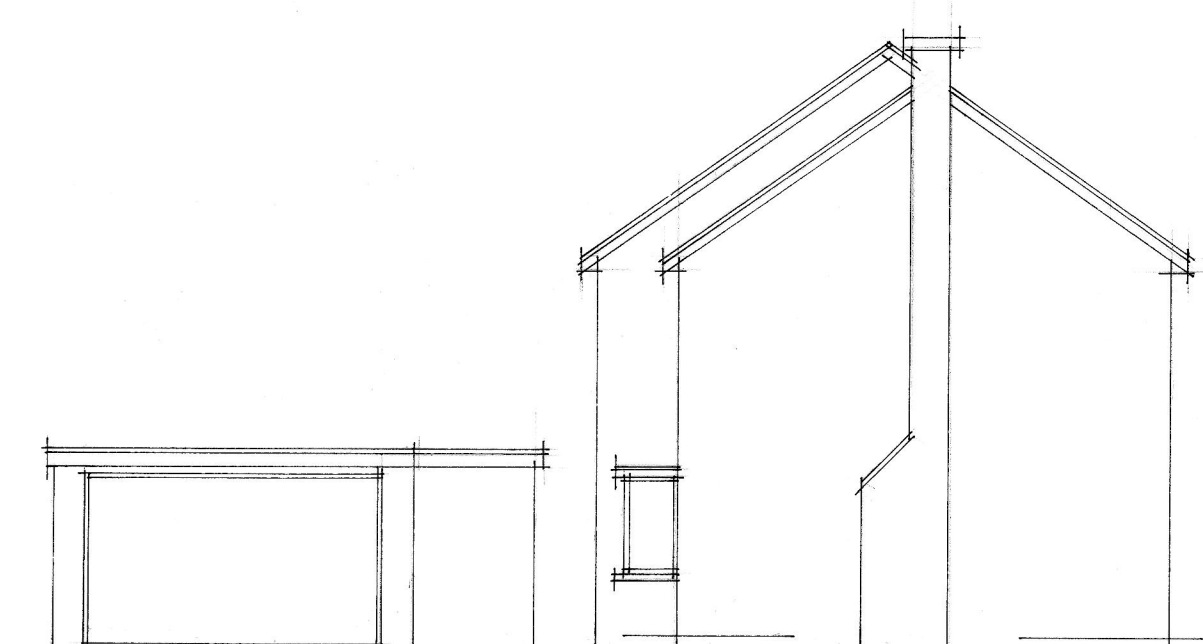

existing side

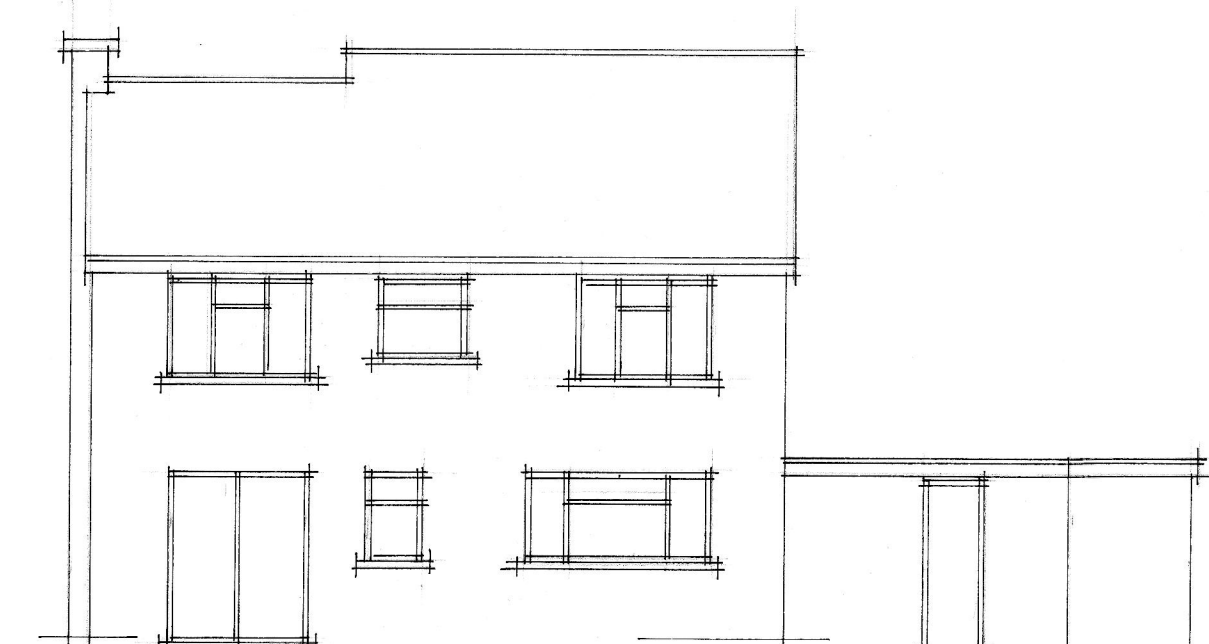

existing rear

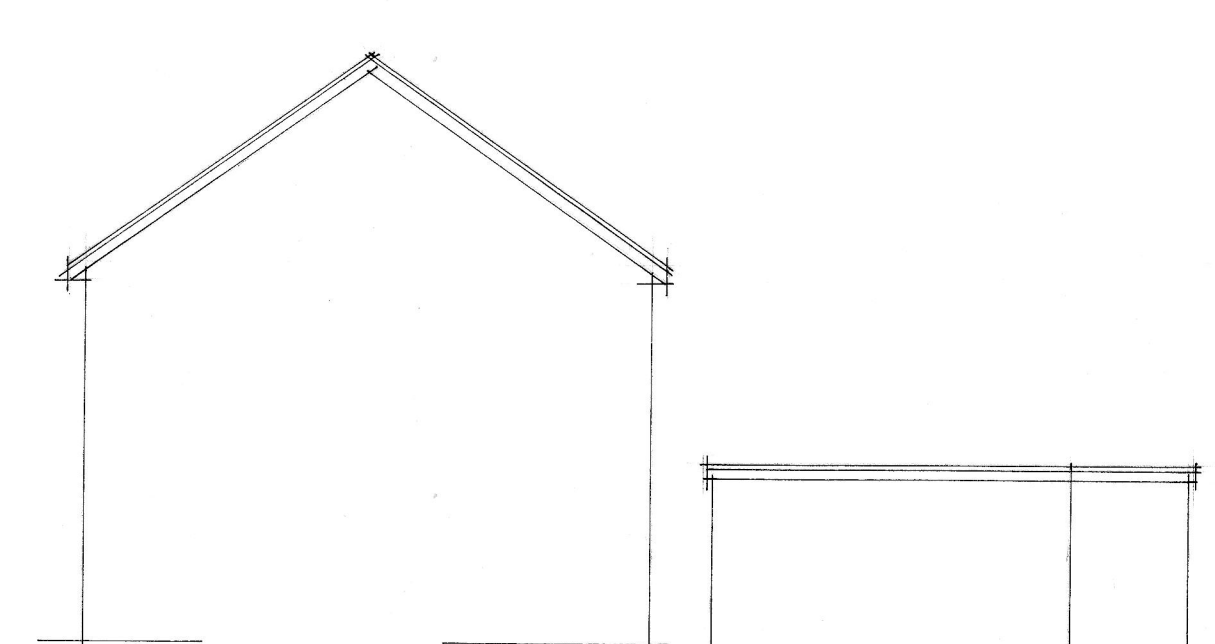

existing side

| A   | Date | Revision    |
|---|------|-------------|
| © copyright   |      |             |
| <b>THORNS-YOUNG</b><br>ARCHITECTURAL   |      |             |
| <b>THORNS-YOUNG LTD</b><br>CHARTERED BUILDING CONSULTANTS<br>232 London Road, North End, Portsmouth PO2 9JQ<br>Tel: (023) 9267 2883 Fax: (023) 9266 3457<br>Website: www.thornsyoun.co.uk |      |             |
| Client   |      |             |
| Mr B Killick   |      |             |
| Job Title   |      |             |
| 12 Latchmore Gardens<br>Cowplain   |      |             |
| Drawing Title<br>Existing plans   |      |             |
| Scale 1:100 1:50   |      |             |
| Date JAN 2015   |      | Drawn by RN |
| Drg. No.<br>7284-14-1   |      | Rev.        |